MD 97 IS ASSUMED TO RUN IN A NORTH-SOUTH DIRECTION

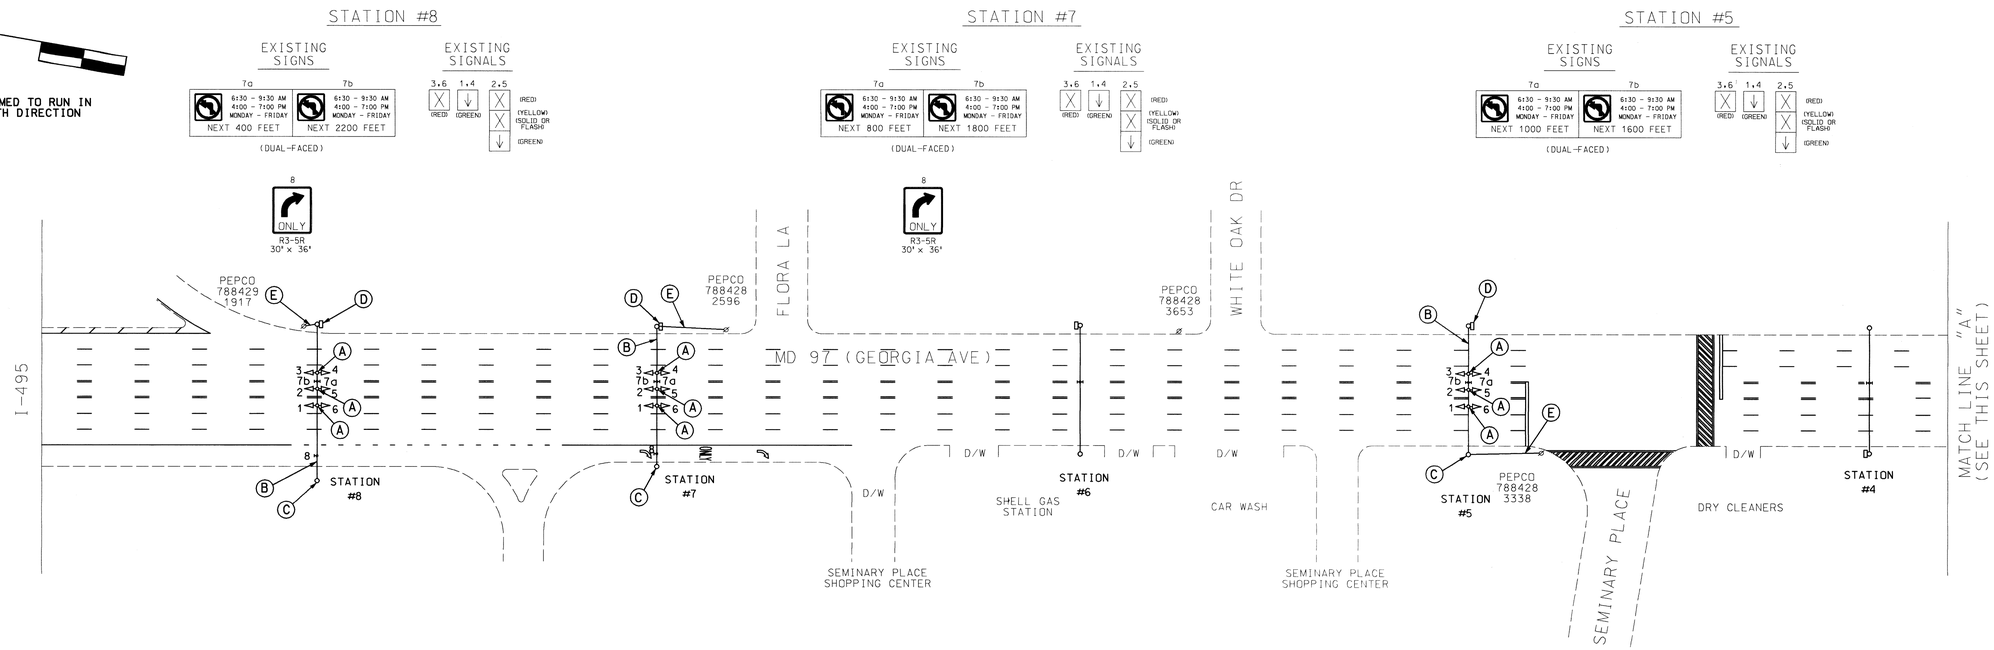

Sequence of Construction Notes:

1. The Contractor shall install three two-way lane control signals, two of which he supplies and one supplied by S.H.A. on proposed span wire at station#8.
2. The three existing lane control signals removed from station#8 shall be taken to the contractors shop, retrofitted and installed at station#7 on proposed span wire with wiring.
3. The three existing lane control signals removed from station#7 shall be taken to the contractors shop, retrofitted and installed at station#5 on proposed span wire with wiring.
4. The three existing lane control signals removed from station#5 shall be taken to the contractors shop, retrofitted and installed at station#2 on proposed span wire with wiring.
5. The three existing lane control signals removed from station#2 shall be taken to the contractors shop, retrofitted and installed at station#1 on proposed span wire with wiring.
6. After the existing lane control signals at station#1is complete, The contractor shall deliver three retrofitted lane control signals to Mr. Keith Lord at (301) 279-1292.

CONSTRUCTION DETAILS

A. Remove and retrofit existing two-way lane control signal head with standard two-way span wire mounting bracket.
B. Install ½" span wire with proposed wiring. Install retrofitted signal heads on proposed span wire as shown.
C. Use existing pole.
D. Use existing pole mounted cabinet to properly label and tag all cables.
E. Maintain existing overhaed service.

GEOMETRIC LEGEND
PROPOSED
EXISTING

LEGEND OF UNDERGROUND AND OVERHEAD UTILITIES
AERIAL CABLE —A—A—
ELECTRIC —E—E—
TELEPHONE —T—T—
GAS —G—G—
SEWER —S—S—
WATER —W—W—
CABLE TV —TV—TV—

STREET TRAFFIC STUDIES, LTD.
400 Crain Hwy. NW.
Glen Burnie, MD 21061
Ph (410) 590-5500
Fax (410) 590-6637
4419.dgn TASK-89

REVISIONS	APPROVALS
	7-18-03 TEAM LEADER, TRAFFIC ENGINEERING DESIGN DIVISION
	7.21.03 DIMITRIOS ZAFIRIS ASST. CHIEF, TRAFFIC ENGINEERING DESIGN DIVISION
	7.23.03 CHIEF, TRAFFIC ENGINEERING DESIGN DIVISION
	7.23.03 DIRECTOR, TRAFFIC & SAFETY

MARYLAND DOT - STATE HIGHWAY ADMINISTRATION
Office of Traffic & Safety
TRAFFIC ENGINEERING DESIGN DIVISION
MD 97 (GEORGIA AVE):
FROM I-495 TO 16th AVE
(REVERSIBLE LANE STATIONS)

DRAWN BY: SR BARANOWSKI	F.A.P. NO.		TS NO. TS-4274	SHEET NO.
CHECKED BY:	S.H.A. NO.	AT 3575185		
SCALE: 1"= 50'	COUNTY:	MONTGOMERY	T.I.M.S. NO. F-814	1 OF 2
DATE: 7-15-03	LOG MILE:	15009700,S2		

X:\signaldesign\4419\4419.dgn Jul. 17, 2003 11:30:41