F H WA REGION NO	STATE	FED. AID PROJ. NO	SHEET NO.	TOTAL SHEETS
3	MD.		2	7

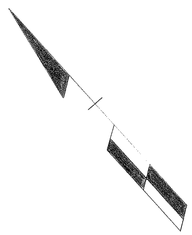

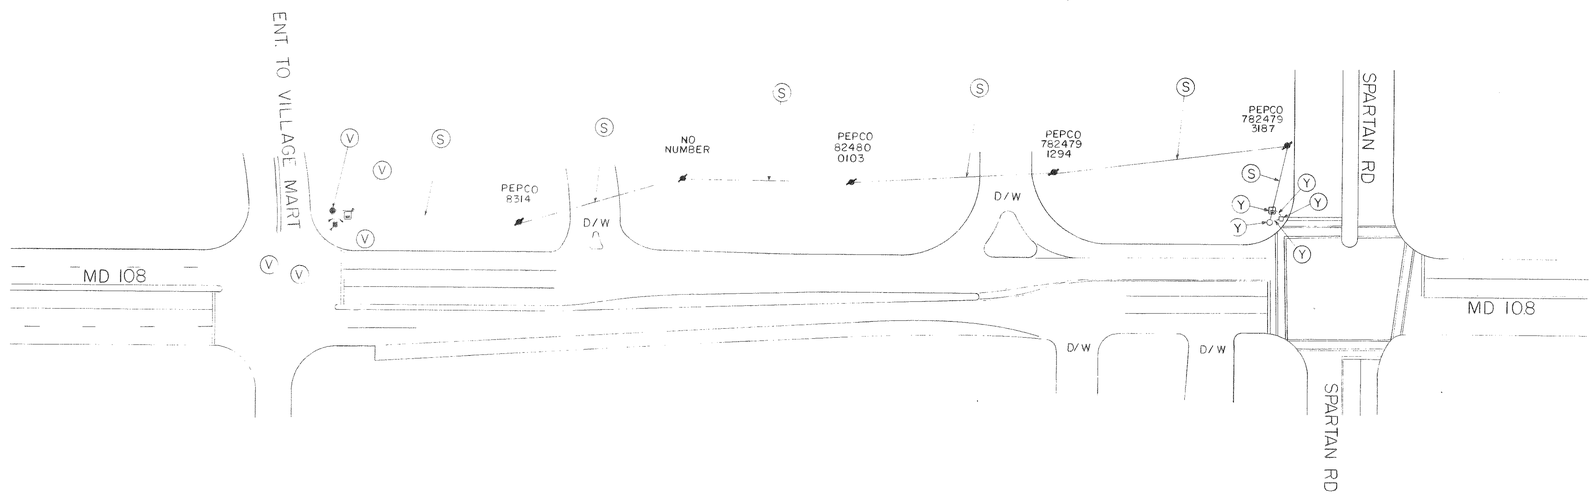

LEGEND OF UNDERGROUND AND OVERHEAD UTILITIES

AERIAL CABLE —— A —— A —— A —— A
ELECTRIC —— E —— E —— E —— E
TELEPHONE —— T —— T —— T —— T
GAS —— G —— G —— G —— G
SEWER —— S —— S —— S —— S
WATER —— W —— W —— W —— W
CABLE TV —— TV —— TV —— TV —— TV

STREET TRAFFIC STUDIES, LTD.
Gateway International
1302 Concourse Drive, Suite 104
Linthicum, Maryland 21090
(301) 859-3553

REVISIONS

APPROVALS

CHIEF, SIGNAL DESIGN SECTION

ASST. DISTRICT ENGINEER, TRAFFIC

CHIEF, BUREAU OF TRAFFIC ENGINEERING

DEPUTY CHIEF ENGINEER, OFFICE OF TRAFFIC

MARYLAND DEPARTMENT OF TRANSPORTATION
STATE HIGHWAY ADMINISTRATION – OFFICE OF TRAFFIC
BUREAU OF TRAFFIC ENGINEERING

DRAWN BY S.R. BARANOWSKI (FOR STS)
DES. BY: R.R. ZACHERL (FOR STS)
CHK. BY:

INTERCONNECT PLAN
MD 108 - FROM SPARTAN RD
TO OLNEY VILLAGE MART ENT.

COUNTY: MONTGOMERY

DATE: 8-31-88
SCALE: 1" = 50'

F.A.P. NO.
S.H.A. NO. BW-166-801-312

TS/FILE NO. 2503X

SHEET NO. 2 OF 7

15010813.75 10/4/90 CONSULTANT