F H W A REGION NO.	STATE	FED. AID PROJ. NO.	SHEET NO.	TOTAL SHEETS
3	MD			

SIGNS

7,8

FIRE HOUSE SIGNAL

W11-8b
36" X 72"

SIGNALS

1-6

12" R
12" Y
8" Y

NORMAL OPERATION (FLASHING)

PRE-EMPTION

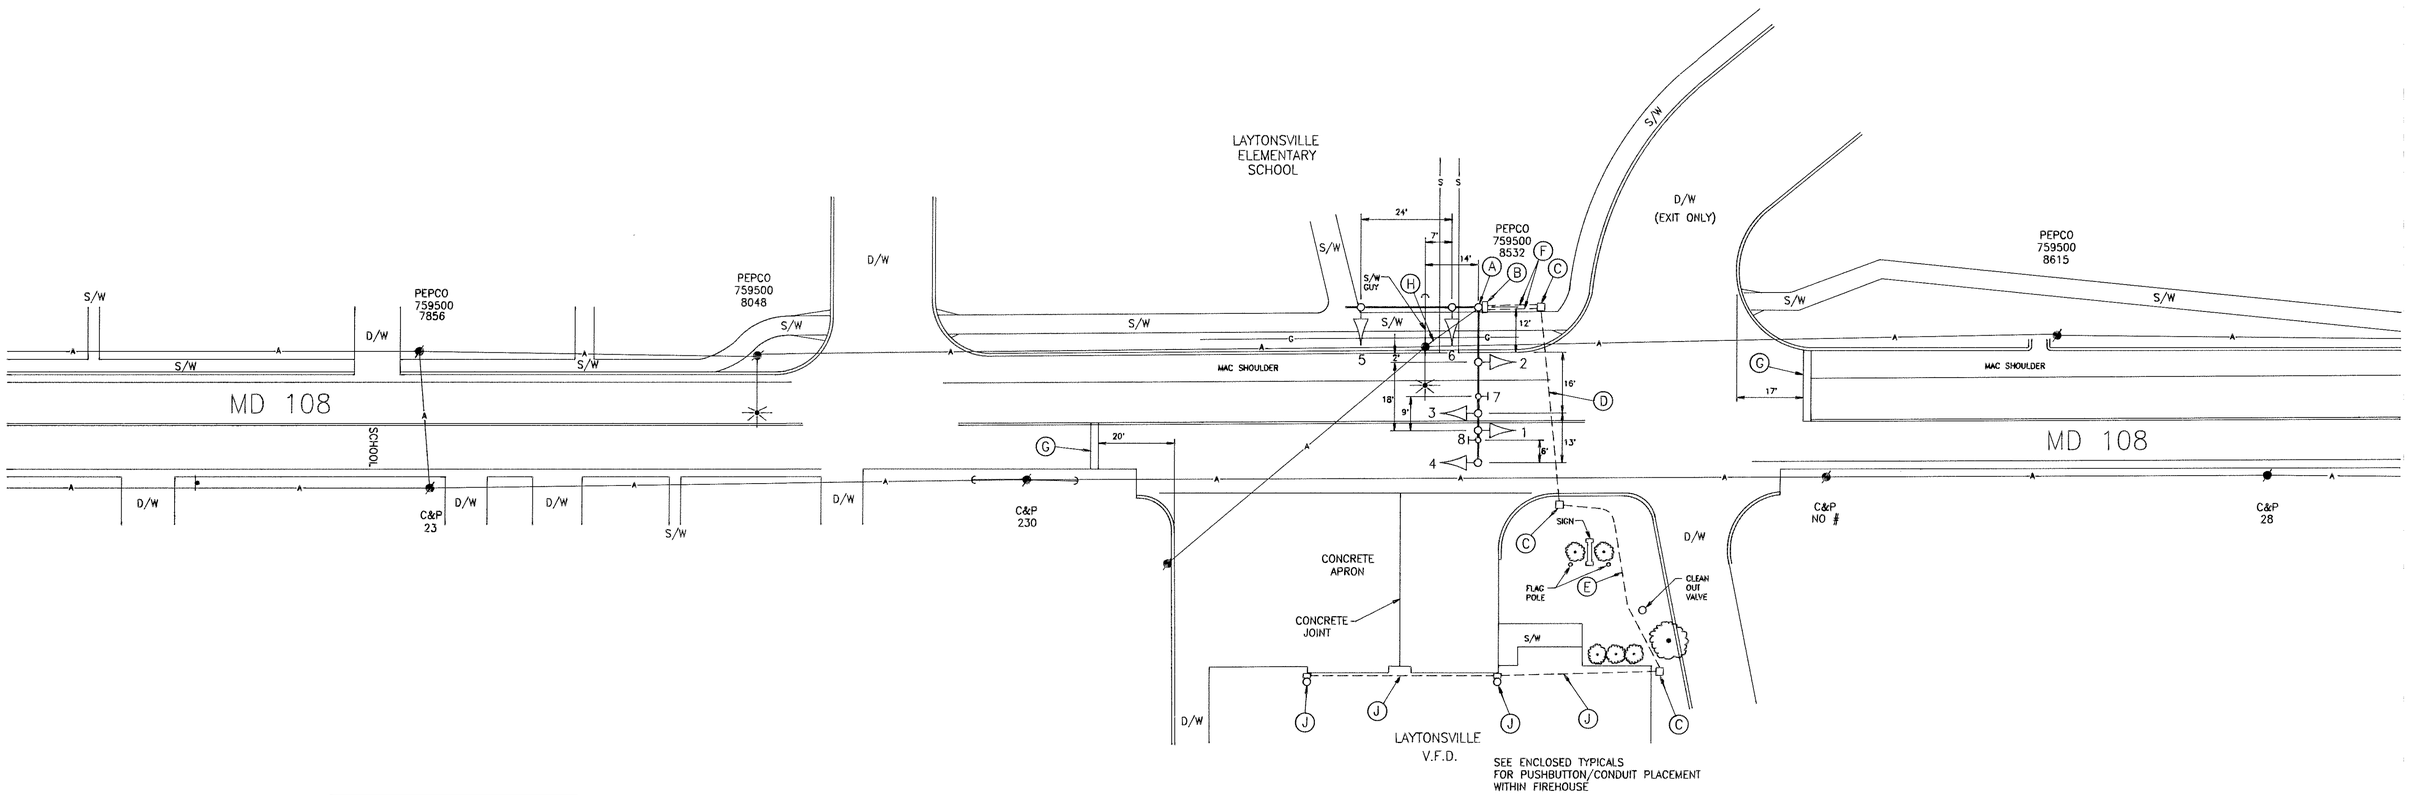

NOTE:
PEPCO IS TO RAISE THE NEUTRAL LINE AND ADJUST THE SIDEWALK GUY AS NECESSARY TO ELIMINATE POTENTIAL UTILITY CONFLICTS.

LEGEND OF UNDERGROUND AND OVERHEAD UTILITIES

AERIAL CABLE	A	A	A
ELECTRIC	E	E	E
TELEPHONE	T	T	T
GAS	G	G	G
SEWER	S	S	S
WATER	W	W	W
CABLE TV	TV	TV	TV

STREET TRAFFIC STUDIES, LTD.
Gateway International
1302 Concourse Drive, Suite 104
Linthicum, Maryland 21090
(410) 859-3553
2321

REVISIONS

APPROVALS

CHIEF, SIGNAL DESIGN SECTION

ASST. DISTRICT ENGINEER, TRAFFIC

CHIEF, TRAFFIC ENGINEERING DESIGN DIVISION

DIRECTOR, OFFICE OF TRAFFIC AND SAFETY

MDOT – STATE HIGHWAY ADMINISTRATION

Office of Traffic and Safety

TRAFFIC ENGINEERING DESIGN DIVISION

DRAWN BY: M NALEPA (FOR STS)
DES. BY: R ZACHERL (FOR STS)
CHK. BY:
DATE: 6-10-93
SCALE: 1" = 20'

F.A.P. NO.
S.H.A. NO.

MD 108 AND LAYTONSVILLE V.F.D.
COUNTY MONTGOMERY

TS/STD. NO. 3336

SHEET NO. ___ OF ___