| FHWA REGION NO. | | FED. AID PROJ. NO. | SHEET NO. | TOTAL SHEETS |
|---|---|---|---|---|
| 3 | MD. | SEE TITLE SHEET | 147 | 215 |

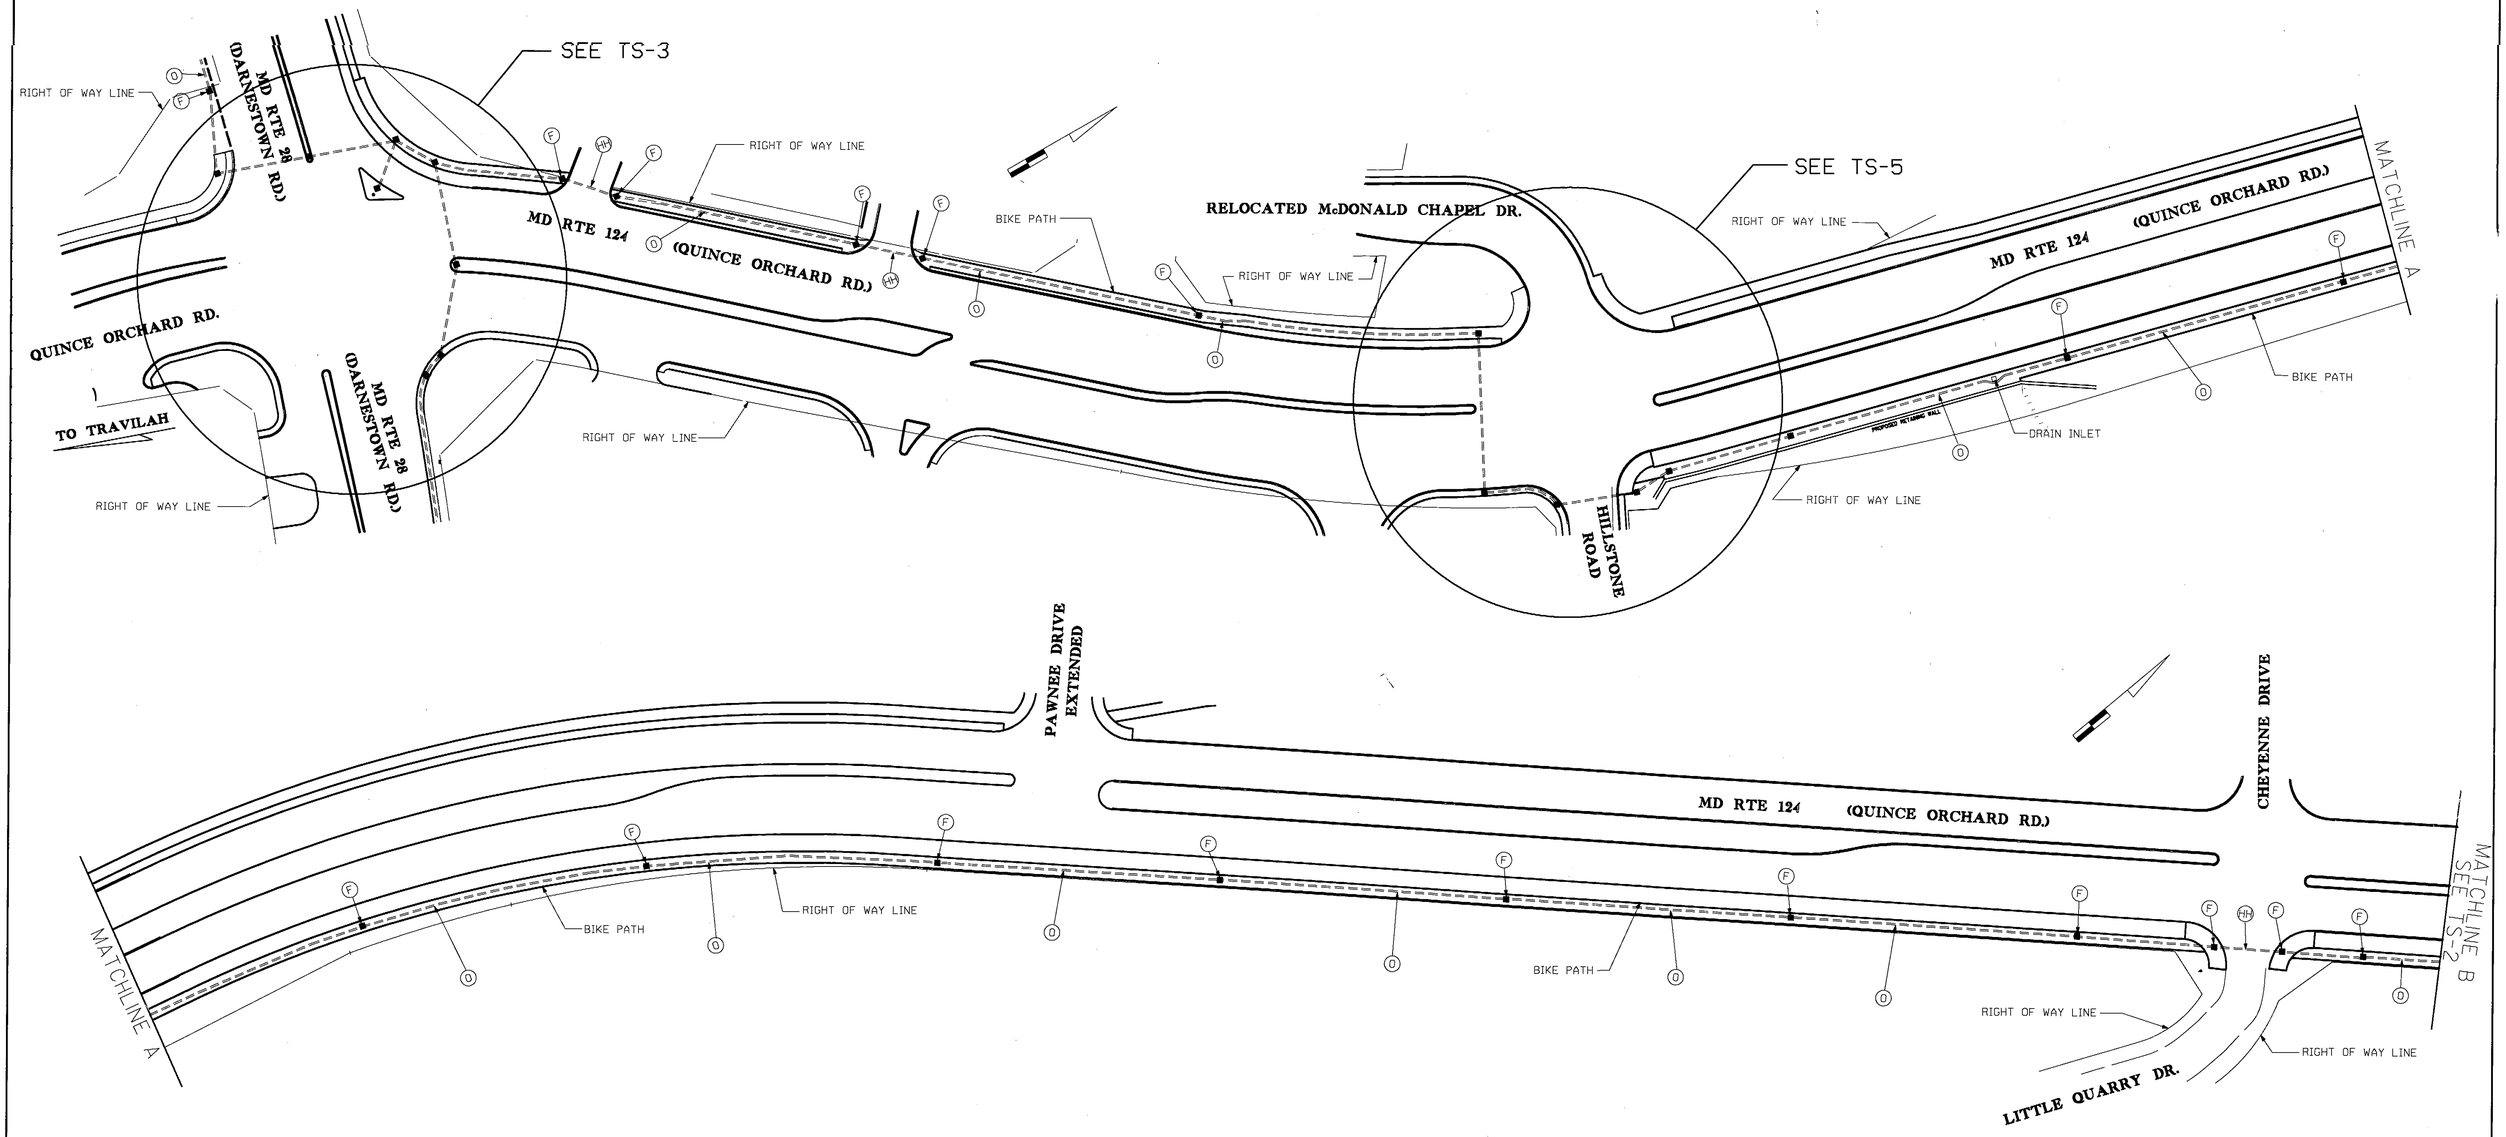


TS-1 OF TS-27

LEGEND OF UNDERGROUND AND OVERHEAD UTILITIES

| | | |
|---|---|---|
| AERIAL CABLE | A | A |
| ELECTRIC | E | E |
| TELEPHONE | T | T |
| GAS | G | G |
| SEWER | S | S |
| WATER | W | W |
| CABLE TV | TV | TV |

**Sverdrup**
CORPORATION
CONSULTING ENGINEERS
7799 Leesburg Pike
Suite 700, South Tower
Falls Church, Virginia 22043
Tel. (703) 790-0040

| REVISIONS | APPROVALS |
|---|---|
| | CHIEF, SIGNAL DESIGN SECTION |
| | ASST. DISTRICT ENGINEER, TRAFFIC |
| | CHIEF, TRAFFIC ENGINEERING DESIGN DIVISION |
| | DIRECTOR, OFFICE OF TRAFFIC AND SAFETY |

MDOT - STATE HIGHWAY ADMINISTRATION
Office of Traffic and Safety
TRAFFIC ENGINEERING DESIGN DIVISION

DRAWN BY: RF/SCK
DES. BY: SCK
CHK. BY: HPT
10/18/94

INTERCONNECTION PLAN
COUNTY : MONTGOMERY

DATE : OCTOBER 1994
SCALE : 1" = 50'
F.A.P. NO.
S.H.A. NO. M528 - 501 - 371
TS/STD. NO.
SHEET NO. 147 OF 215

Plot Requested by -006529:Clamax, Michael R.
10/17/94
s04md124.prf
proj2/020103/cv/7010/ss04md124.2d