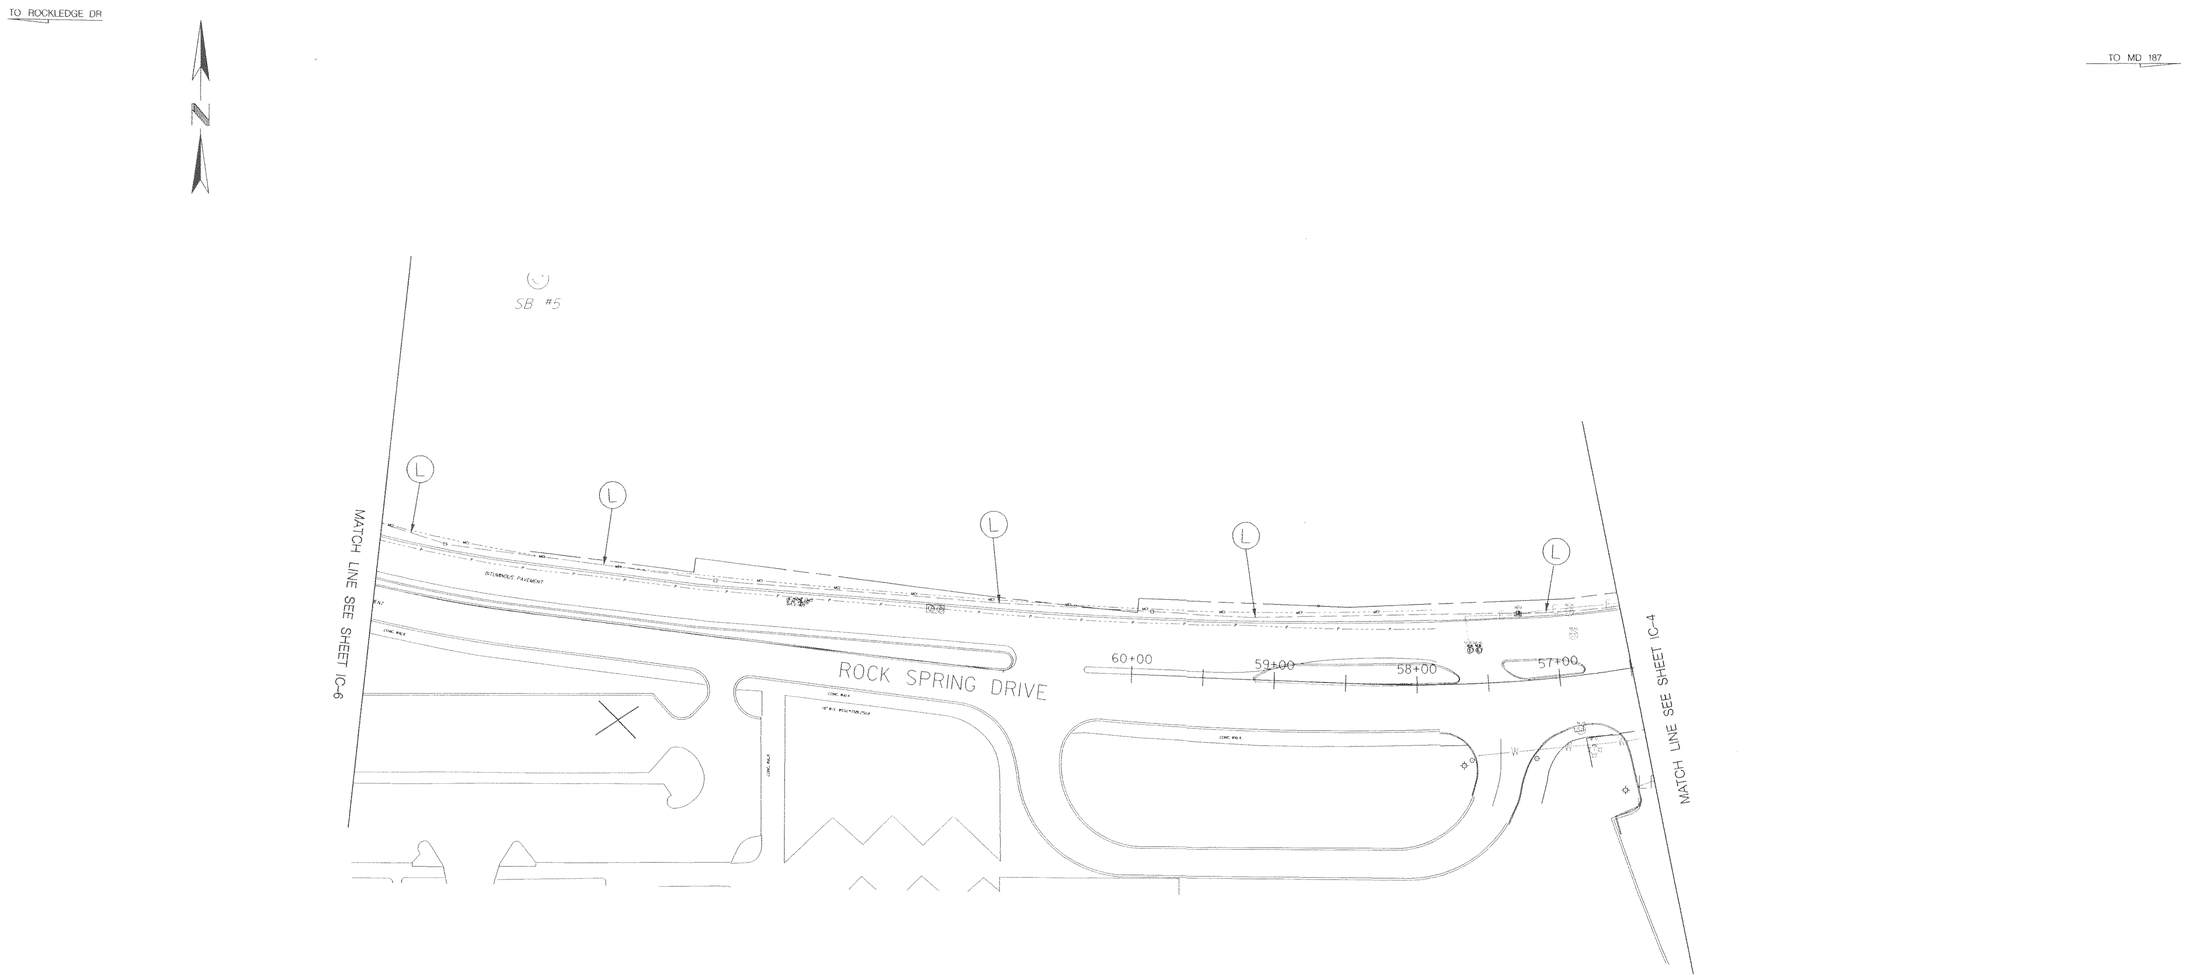

CONSTRUCTION DETAILS

Ⓛ MAINTAIN EXISTING UNDERGROUND COMMUNICATION CABLE.

IC-5

REVISIONS	APPROVALS
ADDENDUM NO. 2 NEW SHEET 11/30/00	TEAM LEADER, TRAFFIC ENGINEERING DESIGN DIVISION
	ASST. CHIEF TRAFFIC ENGINEERING DESIGN DIVISION
	CHIEF, TRAFFIC ENGINEERING DESIGN DIVISION
	DIRECTOR, TRAFFIC & SAFETY

KCI TECHNOLOGIES

KCI TECHNOLOGIES INC.
ENGINEERS AND PLANNERS
10 NORTH PARK DRIVE
HUNT VALLEY, MARYLAND
21030-1888
(410) 316-7800

MARYLAND DOT - STATE HIGHWAY ADMINISTRATION
Office of Traffic & Safety
TRAFFIC ENGINEERING DESIGN DIVISION

I-2 187

TRAFFIC SIGNAL INTERCONNECT PLAN
MD 187/ ROCK SPRING DR TO ROCK SPRING DR/ ROCKLEDGE DR

DRAWN BY: MP	F.A.P. NO.	TS NO.	SHEET NO.
CHECKED BY: JFL	S.H.A. NO. M08995172		
SCALE: 1" = 50'	COUNTY: MONTGOMERY	T.I.M.S. NO.	275 OF 404
DATE: 11-00	LOG MILE:		