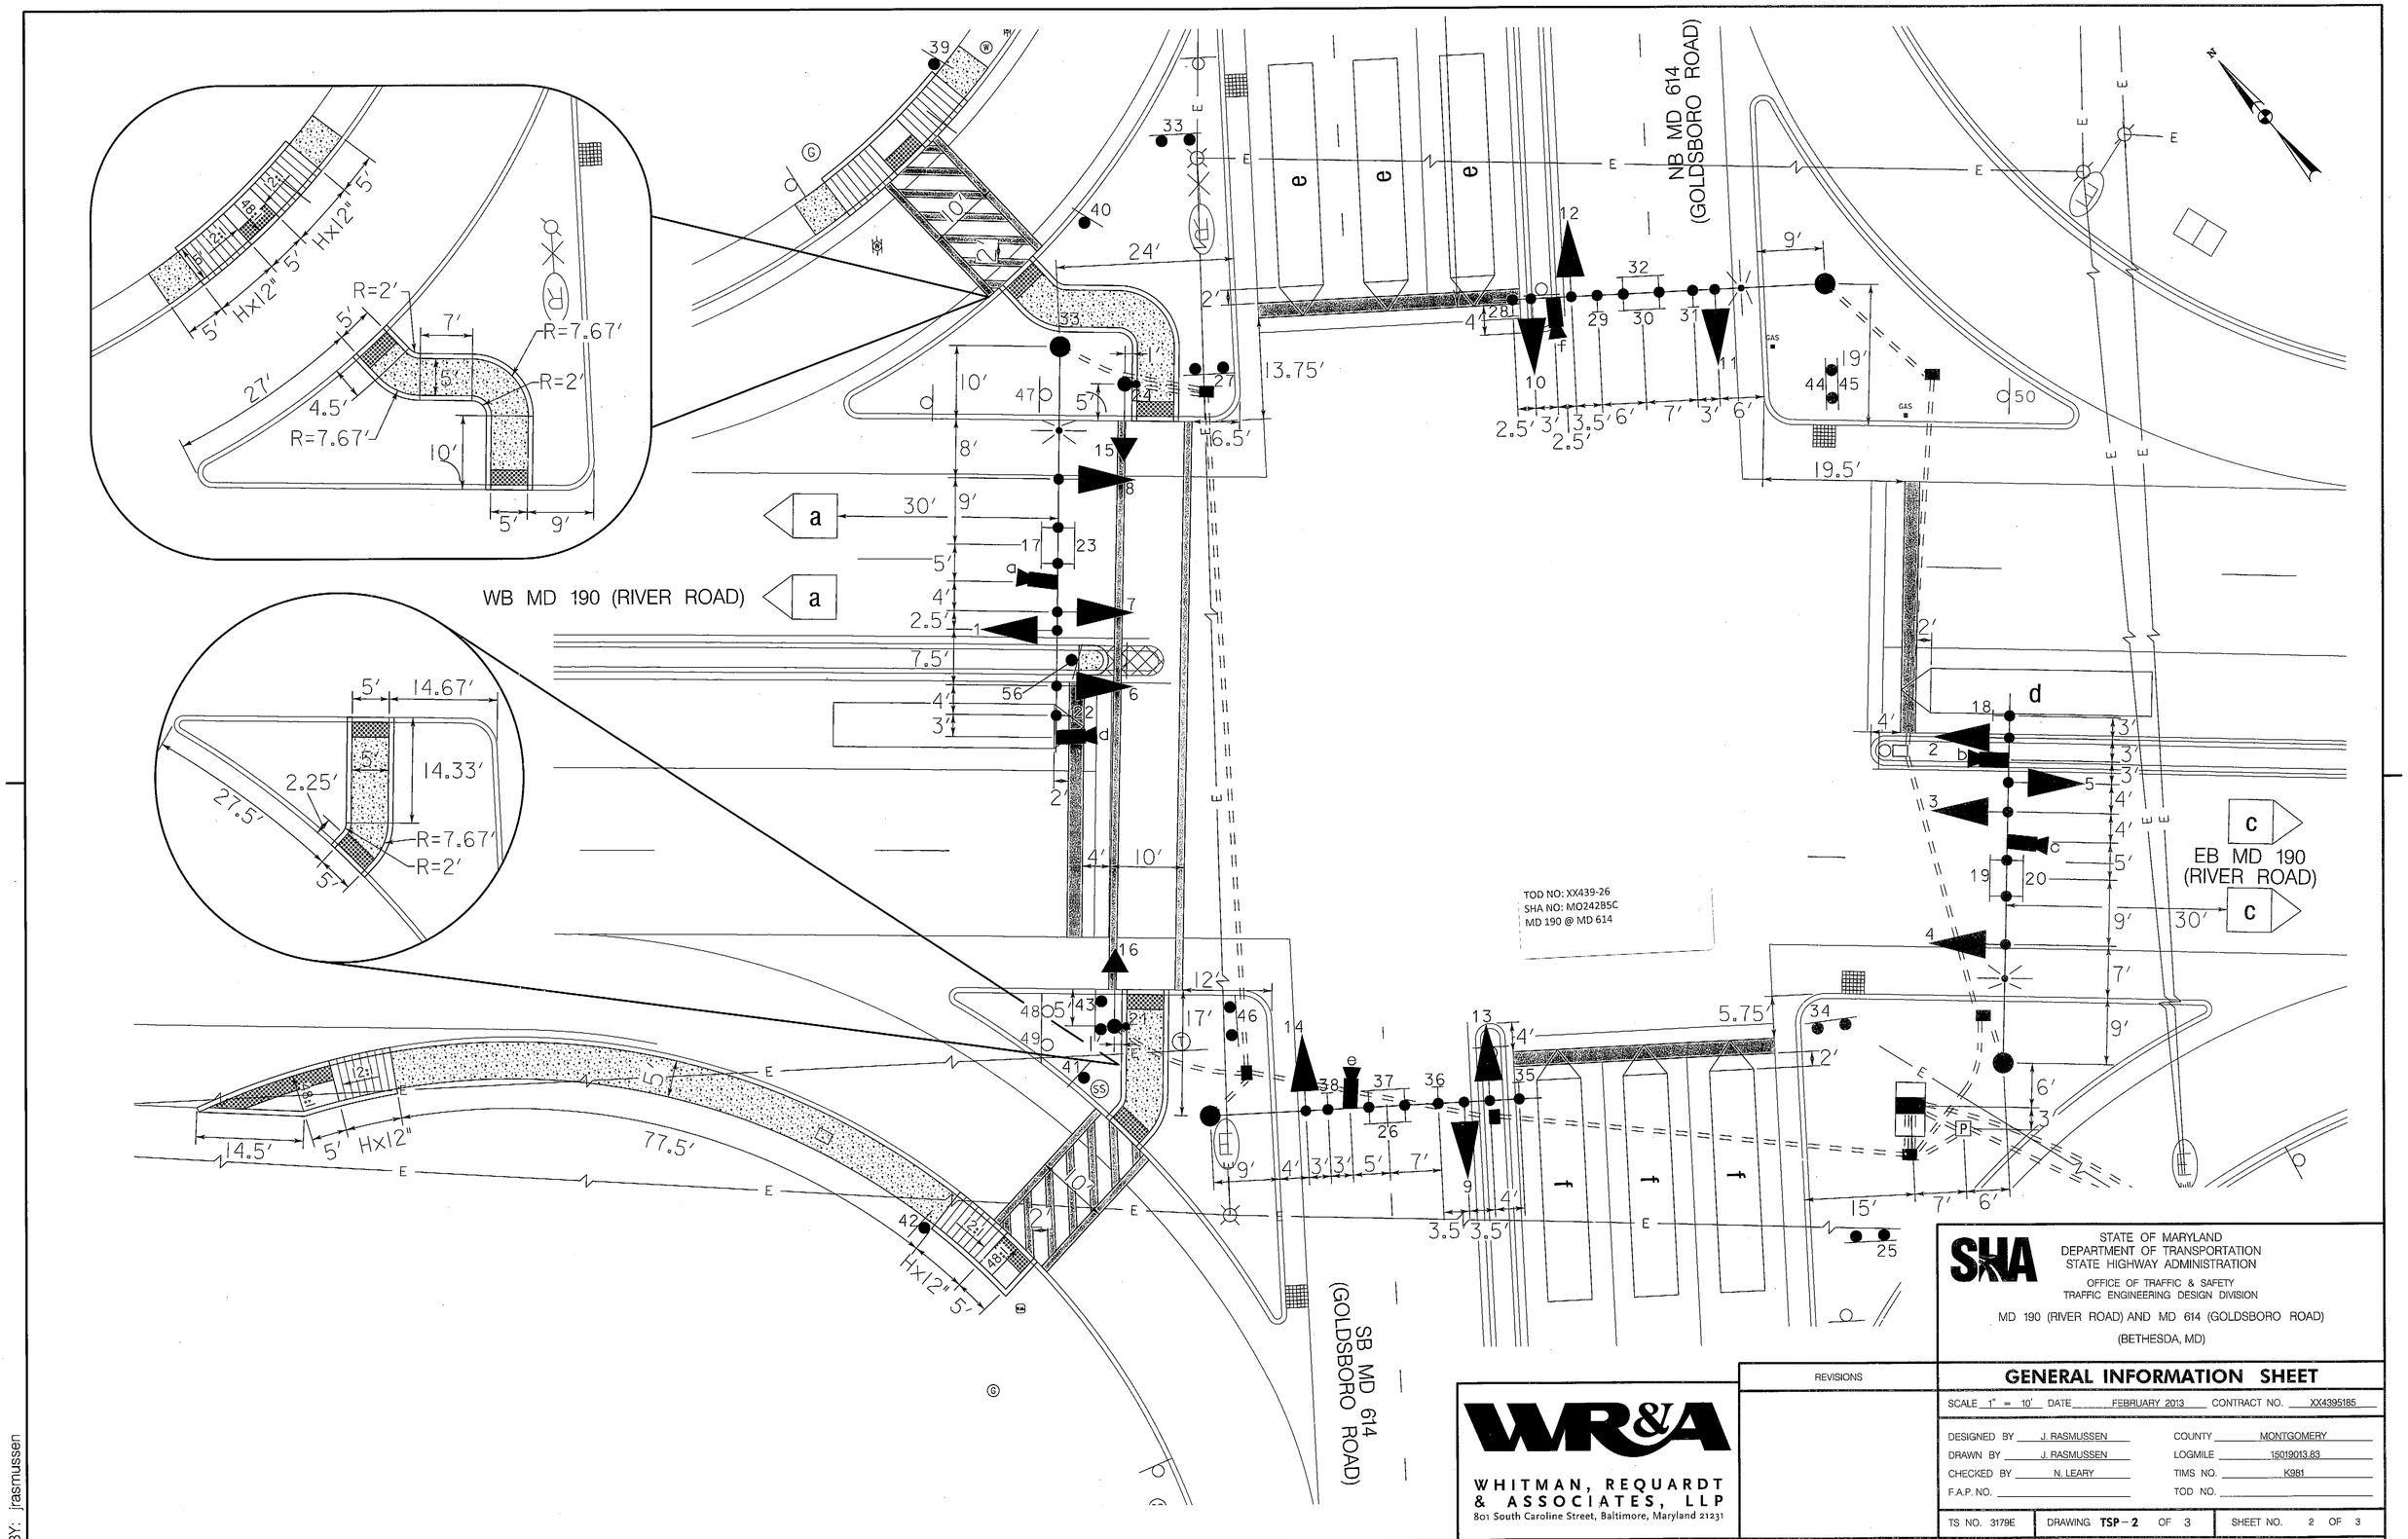
WB MD 190 (RIVER ROAD)
EB MD 190 (RIVER ROAD)
NB MD 614 (GOLDSBORO ROAD)
SB MD 614 (GOLDSBORO ROAD)
TOD NO: XX439-26
SHA NO: MO242B5C
MD 190 @ MD 614
WHITMAN, REQUARDT & ASSOCIATES, LLP
801 South Caroline Street, Baltimore, Maryland 21231
STATE OF MARYLAND
DEPARTMENT OF TRANSPORTATION
STATE HIGHWAY ADMINISTRATION
OFFICE OF TRAFFIC & SAFETY
TRAFFIC ENGINEERING DESIGN DIVISION
MD 190 (RIVER ROAD) AND MD 614 (GOLDSBORO ROAD)
(BETHESDA, MD)
REVISIONS
GENERAL INFORMATION SHEET
SCALE 1" = 10' DATE FEBRUARY 2013 CONTRACT NO. XX4395185
DESIGNED BY J. RASMUSSEN
DRAWN BY J. RASMUSSEN
CHECKED BY N. LEARY
F.A.P. NO.
COUNTY MONTGOMERY
LOGMILE 15019013.83
TIMS NO. K981
TOD NO.
TS NO. 3179E
DRAWING TSP-2 OF 3
SHEET NO. 2 OF 3
PLOTTED: February 04, 2013
FILE: N:\31669-175\CADD\pSG-N002_MD190.dgn
BY: jrasmussen