F.H.W.A. REGION NO.	STATE	FED. AID PROJ. NO.	SHEET NO.	TOTAL SHEETS
3	MD	SEE TITLE SHEET		

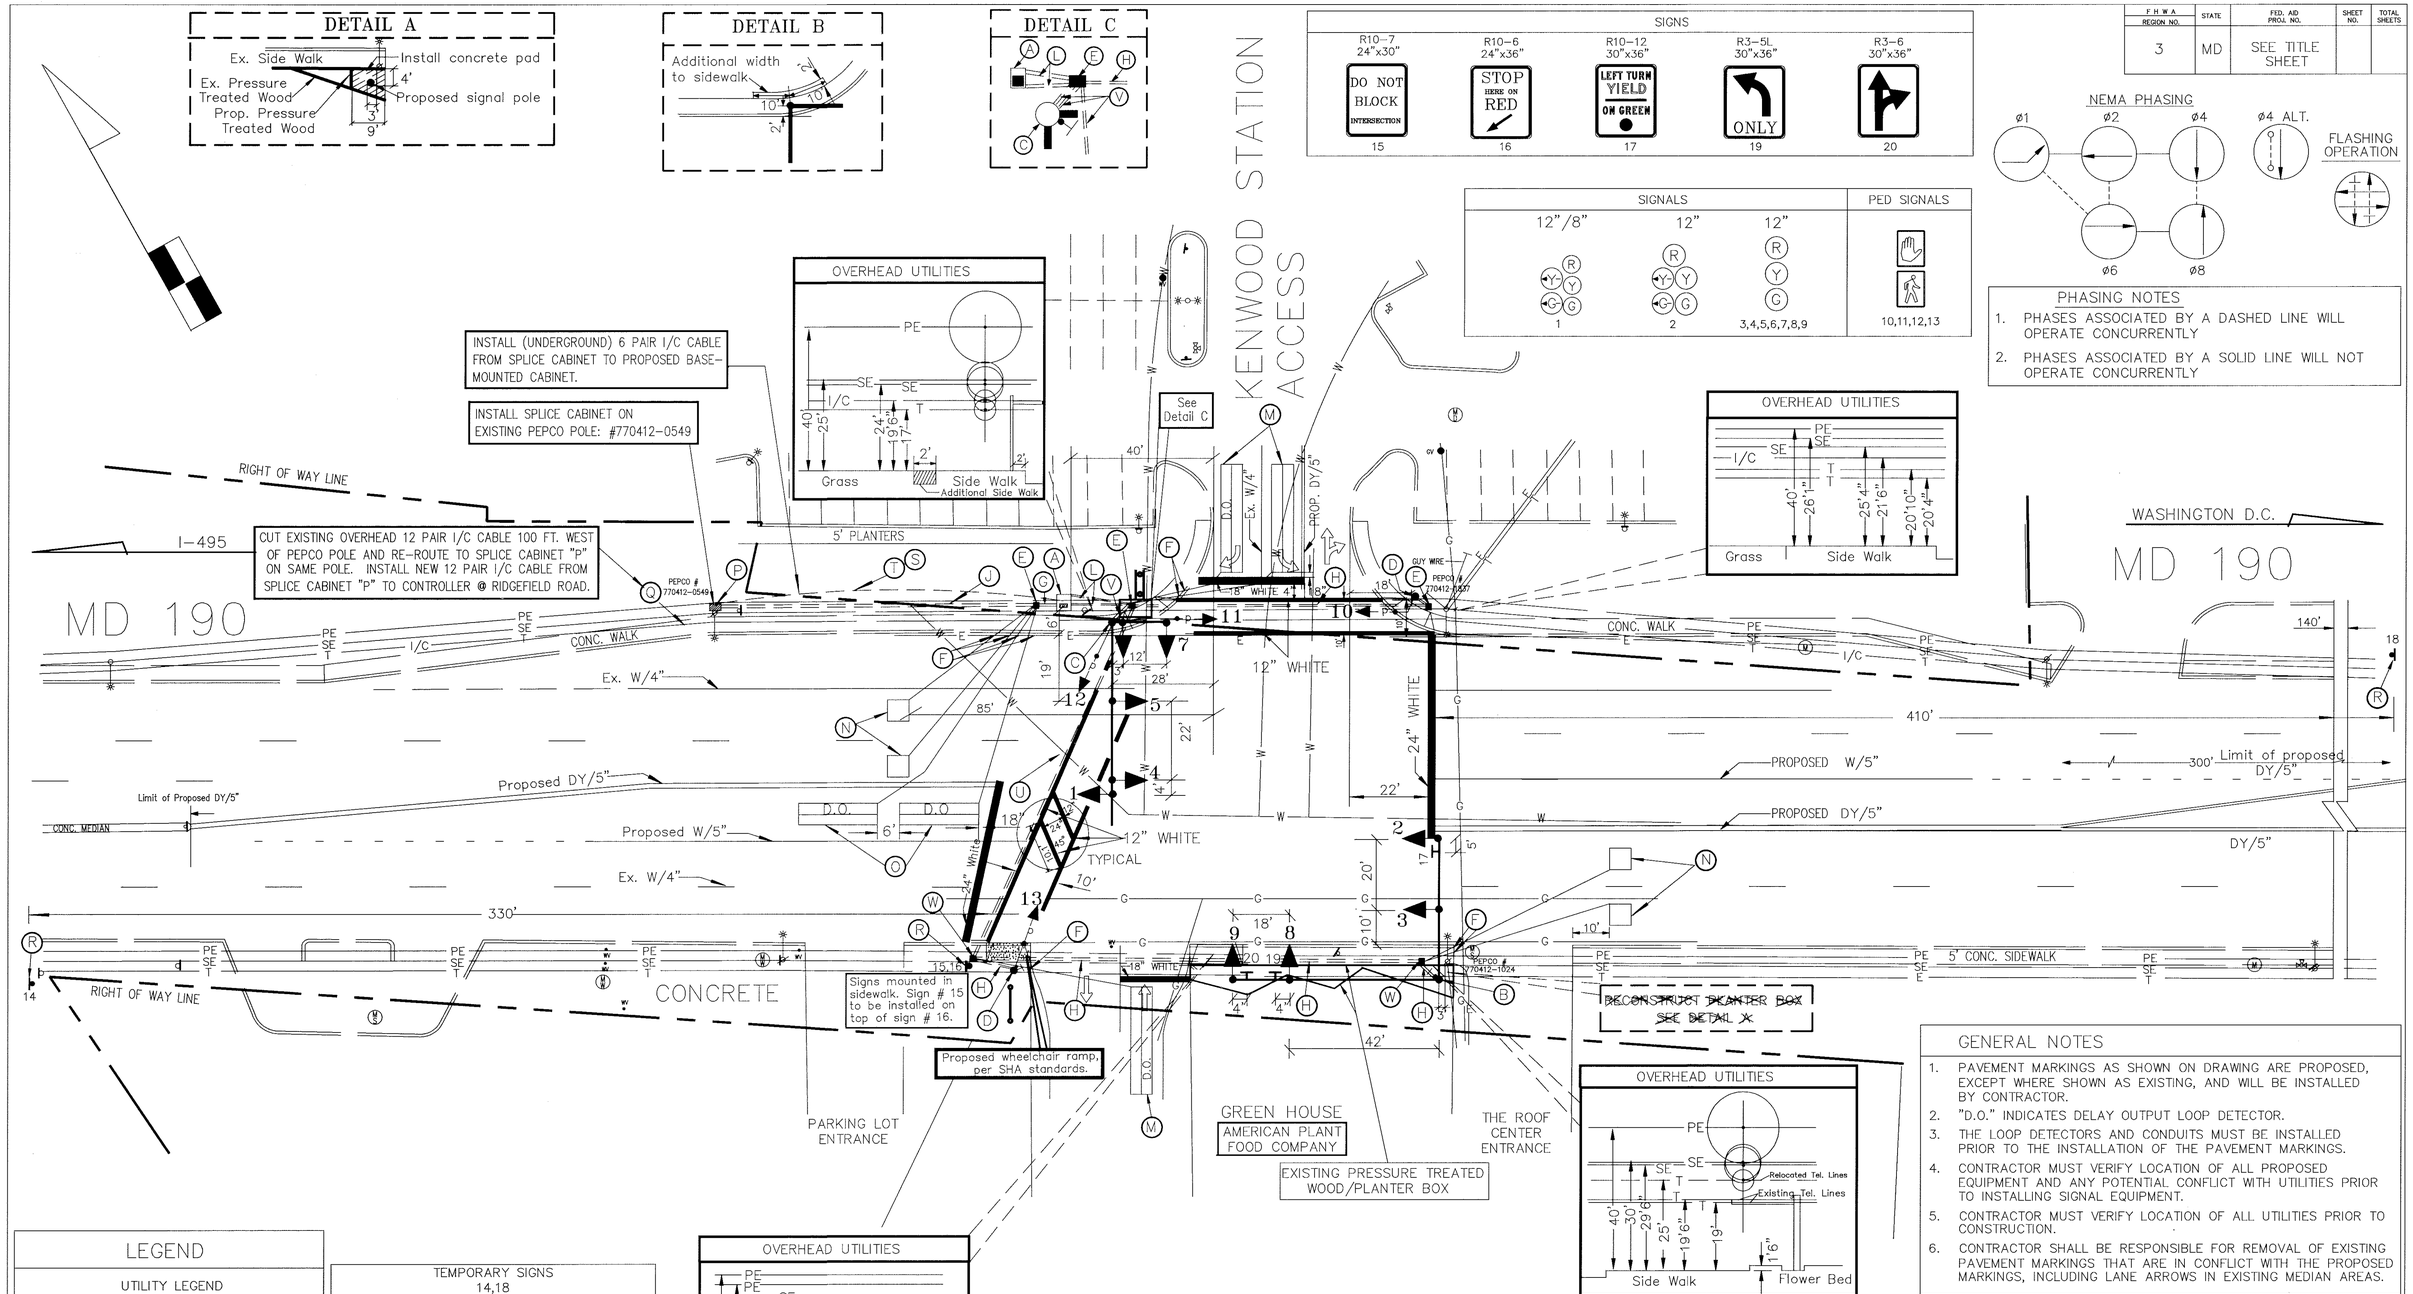

GENERAL NOTES

1. PAVEMENT MARKINGS AS SHOWN ON DRAWING ARE PROPOSED, EXCEPT WHERE SHOWN AS EXISTING, AND WILL BE INSTALLED BY CONTRACTOR.
2. "D.O." INDICATES DELAY OUTPUT LOOP DETECTOR.
3. THE LOOP DETECTORS AND CONDUITS MUST BE INSTALLED PRIOR TO THE INSTALLATION OF THE PAVEMENT MARKINGS.
4. CONTRACTOR MUST VERIFY LOCATION OF ALL PROPOSED EQUIPMENT AND ANY POTENTIAL CONFLICT WITH UTILITIES PRIOR TO INSTALLING SIGNAL EQUIPMENT.
5. CONTRACTOR MUST VERIFY LOCATION OF ALL UTILITIES PRIOR TO CONSTRUCTION.
6. CONTRACTOR SHALL BE RESPONSIBLE FOR REMOVAL OF EXISTING PAVEMENT MARKINGS THAT ARE IN CONFLICT WITH THE PROPOSED MARKINGS, INCLUDING LANE ARROWS IN EXISTING MEDIAN AREAS.

LEGEND

UTILITY LEGEND

SD	STORM DRAIN
T	TELEPHONE CABLES
G	GAS
W	WATER
S	SEWER
PE	PRIMARY ELECTRIC CABLES
SE	SECONDARY ELECTRIC CABLES
I/C	INTERCONNECT CABLE

TEMPORARY SIGNS 14,18

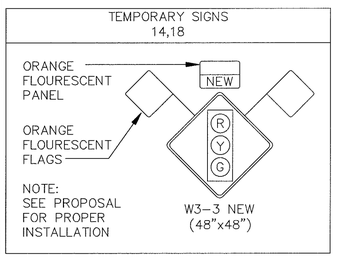

REVISIONS

APPROVALS

ASST. DIVISION CHIEF TRAFFIC ENGINEERING DESIGN DIVISION 12/7/95

CHIEF, TRAFFIC ENGINEERING DESIGN DIVISION 12/7/95

ASST. DISTRICT ENGINEER-TRAFFIC 12/12/95

DIRECTOR, OFFICE OF TRAFFIC & SAFETY

Sabra, Halkias & Associates, Inc.
9881 Broken Land Parkway, Suite 307
COLUMBIA, MARYLAND 21046
1-800-353-0843

MARYLAND DEPARTMENT OF TRANSPORTATION
STATE HIGHWAY ADMINISTRATION – OFFICE OF TRAFFIC & SAFETY
TRAFFIC ENGINEERING DESIGN DIVISION LOG MILE # 150190015.09

DRAWN BY: RAVI RAUT
DES. BY: NASSER ABBOUD
CHK. BY: 12/6/95

MD 190 (River Road)
@
KENWOOD Station Access
COUNTY MONTGOMERY

DATE: OCTOBER 1995 F.A.P. NO. –
SCALE: 1"=20' S.H.A. NO. BW905M81

TS/STD NO.: 3556

SHEET NO. ___ OF ___