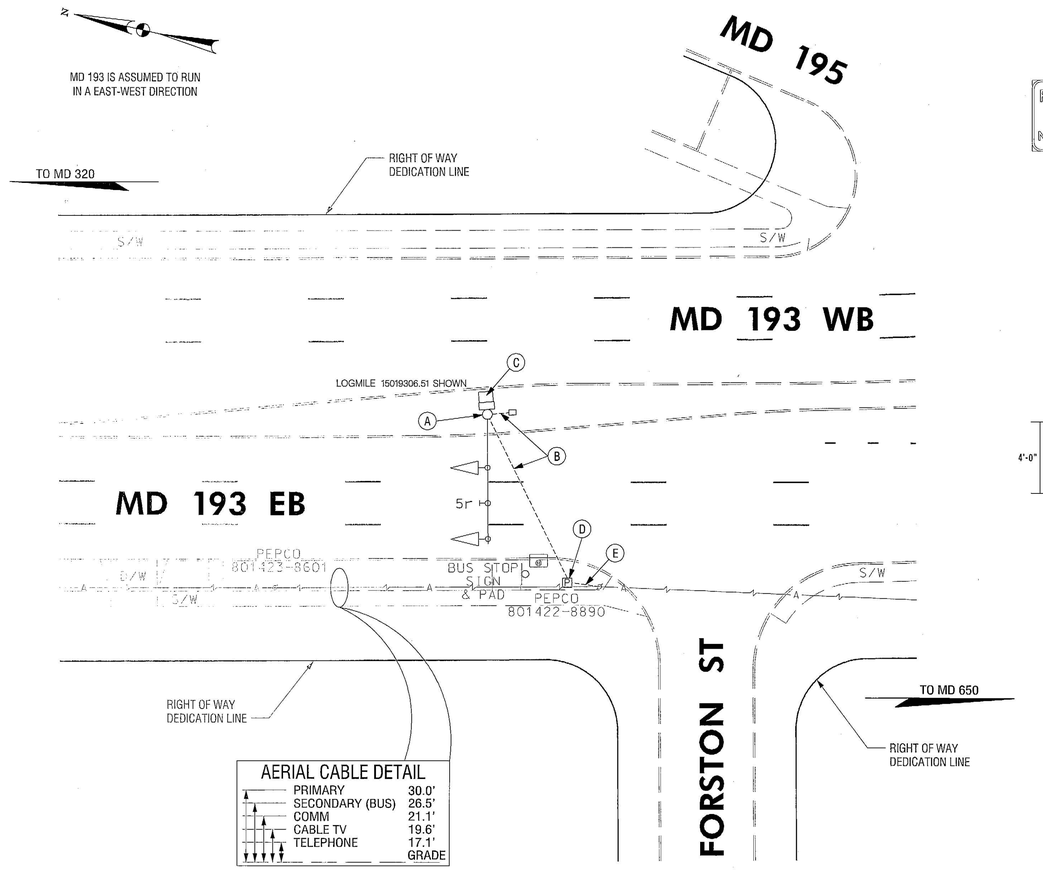

EXISTING SIGNS TO BE REMOVED

5r, 6r

PROPOSED SIGNS

SIZE	AREA	40 SF
	WIDTH	10 FT
	HEIGHT	4 FT
COLOR	LEGEND	BLACK
	BCKGRND	FLUORESCENT YELLOW
BORDER	WIDTH	1.25"
	RADIUS	6"
SYMBOL	TYPE/SIZE	W11-2 / 30"x30"
	LEGEND	BLACK
	BCKGRND	FLUORESCENT YELLOW

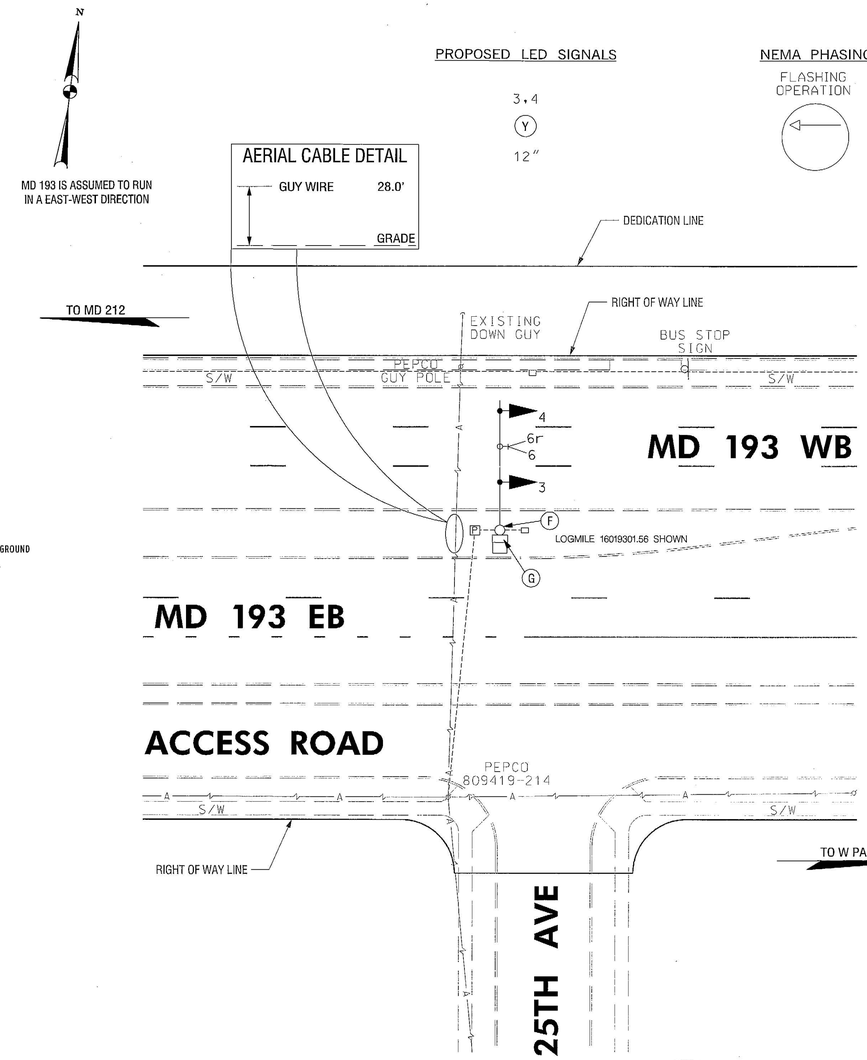

TOD NO:XX445-16
SHA NO:AX389A51/B51
MD 193 SEPTEMBER LA. TO WEST PARK DR.

LOGMILE NOTE: 15019305.91 /15019306.51 /16019301.56

CONSTRUCTION DETAILS

A. REMOVE EXISTING SIGNAL POLE AND ALL ASSOCIATED EQUIPMENT.
B. CAP AND ABANDON EXISTING CONDUIT.
C. REMOVE EXISTING CONCRETE PAD.
D. REMOVE EXISTING METERED SERVICE PEDESTAL.
E. EXISTING SERVICE TO BE REMOVED BY PEPCO PRIOR TO REMOVAL OF EXISTING TRAFFIC SIGNAL EQUIPMENT.
F. USE EXISTING SIGNAL POLE. REPLACE EXISTING SIGNAL HEADS WITH PROPOSED LED SIGNAL HEADS, REPLACE EXISTING SIGN WITH PROPOSED SIGN.
G. USE EXISTING CABINET.

GENERAL NOTES

1. THE CONTRACTOR SHALL BE RESPONSIBLE FOR TERMINATING ALL SIGNAL CABLE TO THE APPROPRIATE TERMINALS AND PROPERLY LABEL EACH CABLE.
2. ALL UNDERGROUND AND OVERHEAD UTILITIES SHOWN ON THESE PLANS ARE SCHEMATIC ONLY AND MAY NOT BE COMPLETE. THE CONTRACTOR SHALL BE RESPONSIBLE FOR NOTIFYING MISS UTILITY PRIOR TO CONSTRUCTION SO THAT ALL UTILITIES MAY BE LOCATED IN THE FIELD. IF THE CONTRACTOR PERCEIVES THAT A CONFLICT BETWEEN THE UTILITIES AND THE TRAFFIC SIGNAL WILL OCCUR, THE CONTRACTOR SHALL NOTIFY THE PROJECT ENGINEER IMMEDIATELY SO THAT THE CONFLICT MAY BE RESOLVED.
3. THE CONTRACTOR SHALL MAINTAIN THE CONTINUOUS OPERATION OF ALL INTERCONNECT, VEHICULAR, PEDESTRIAN DETECTORS, AND LIGHTING DEVICES. IF ANY DEVICE IS DAMAGED BY THE CONTRACTOR, IT SHALL BE REPAIRED WITHIN 72 HOURS BY THE CONTRACTOR AT NO COST TO THE ADMINISTRATION AFTER NOTIFICATION BY THE ENGINEER.
4. THE CONTRACTOR SHALL VERIFY ALL PROPOSED POLE AND CABINET LOCATIONS PRIOR TO INSTALLATION.
5. ALL EXISTING TRAFFIC SIGNAL EQUIPMENT REMOVED SHALL BECOME THE PROPERTY OF THE SIGNAL CONTRACTOR UPON COMPLETION OF THE NEW SIGNAL.
6. FOR THE WORK TO BE PERFORMED IN MONTGOMERY COUNTY (LOGMILE 15019306.51), THE CONTRACTOR SHALL CONTACT MR. KAMAL HAMUD AND MR. KEITH LORD AT MONTGOMERY COUNTY DOT AT LEAST 72 HOURS PRIOR TO BEGINNING WORK.

GEOMETRIC LEGEND

EXISTING
PROPOSED

UTILITY LEGEND

STORM DRAIN
GAS MAIN
WATER MAIN
SEWER MAIN
ELECTRIC CABLES
AERIAL CABLES
TELEPHONE CABLES
FIBER-OPTIC

BY: mfukui

APPROVALS

HEAD LEADER 6/23/09
ASST. DIV. CHIEF 6/23/09
DIVISION CHIEF 6/23/09
OFFICE DIRECTOR 7/2/09

REVISIONS

A UPGRADE SIGNS AND LED SIGNAL HEADS RELOCATED E/B HIB FROM EAST OF MD 195 TO WEST OF MD 195 7/1/2009

STATE OF MARYLAND
DEPARTMENT OF TRANSPORTATION
STATE HIGHWAY ADMINISTRATION
OFFICE OF TRAFFIC & SAFETY
TRAFFIC ENGINEERING DESIGN DIVISION

MD 193 (UNIVERSITY BLVD W/B WEST OF WEST PARK DRIVE TS #4331
MD 193 (UNIVERSITY BLVD E/B WEST OF MD 195 (CARROLL AVE) TS # 4773

SILVER SPRING, MD /HYATTSVILLE, MD

SIGNALIZATION PLAN SHEET

SCALE 1" = 20' DATE JULY 1, 2009 CONTRACT NO. XX4455185

DESIGNED BY M. FUKUI
DRAWN BY M. FUKUI
CHECKED BY
F.A.P. NO.

COUNTY MONTGOMERY / PRINCE GEORGE'S
LOGMILE 15019306.58 - 16019301.57
TIMS NO. J522
TOD NO.

TS NO. 4331 / 4773 | DRAWING – OF | SHEET NO. 2 OF 3

PLOTTED: Wednesday, June 24, 2009 AT 08:44 PM
FILE: J:\DATA\J522\Plans\J522GP02.dgn