SCALE: 1"=20'

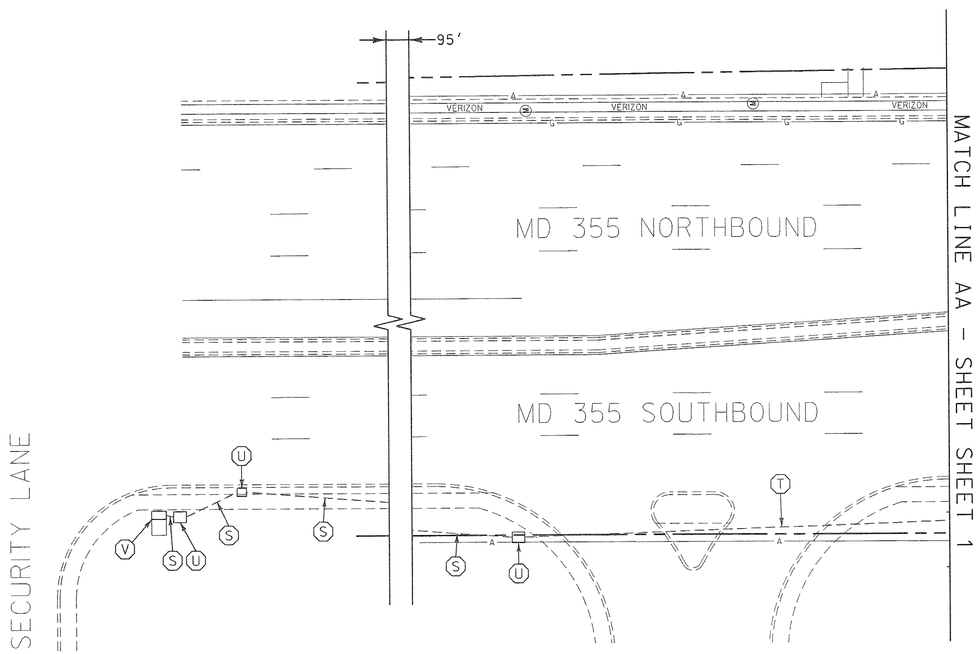

CONSTRUCTION DETAILS

S. USE EXISTING CONDUIT.
U. USE EXISTING HANDHOLE.
V. USE EXISTING BASE MOUNTED CABINET AND CONTROLLER.

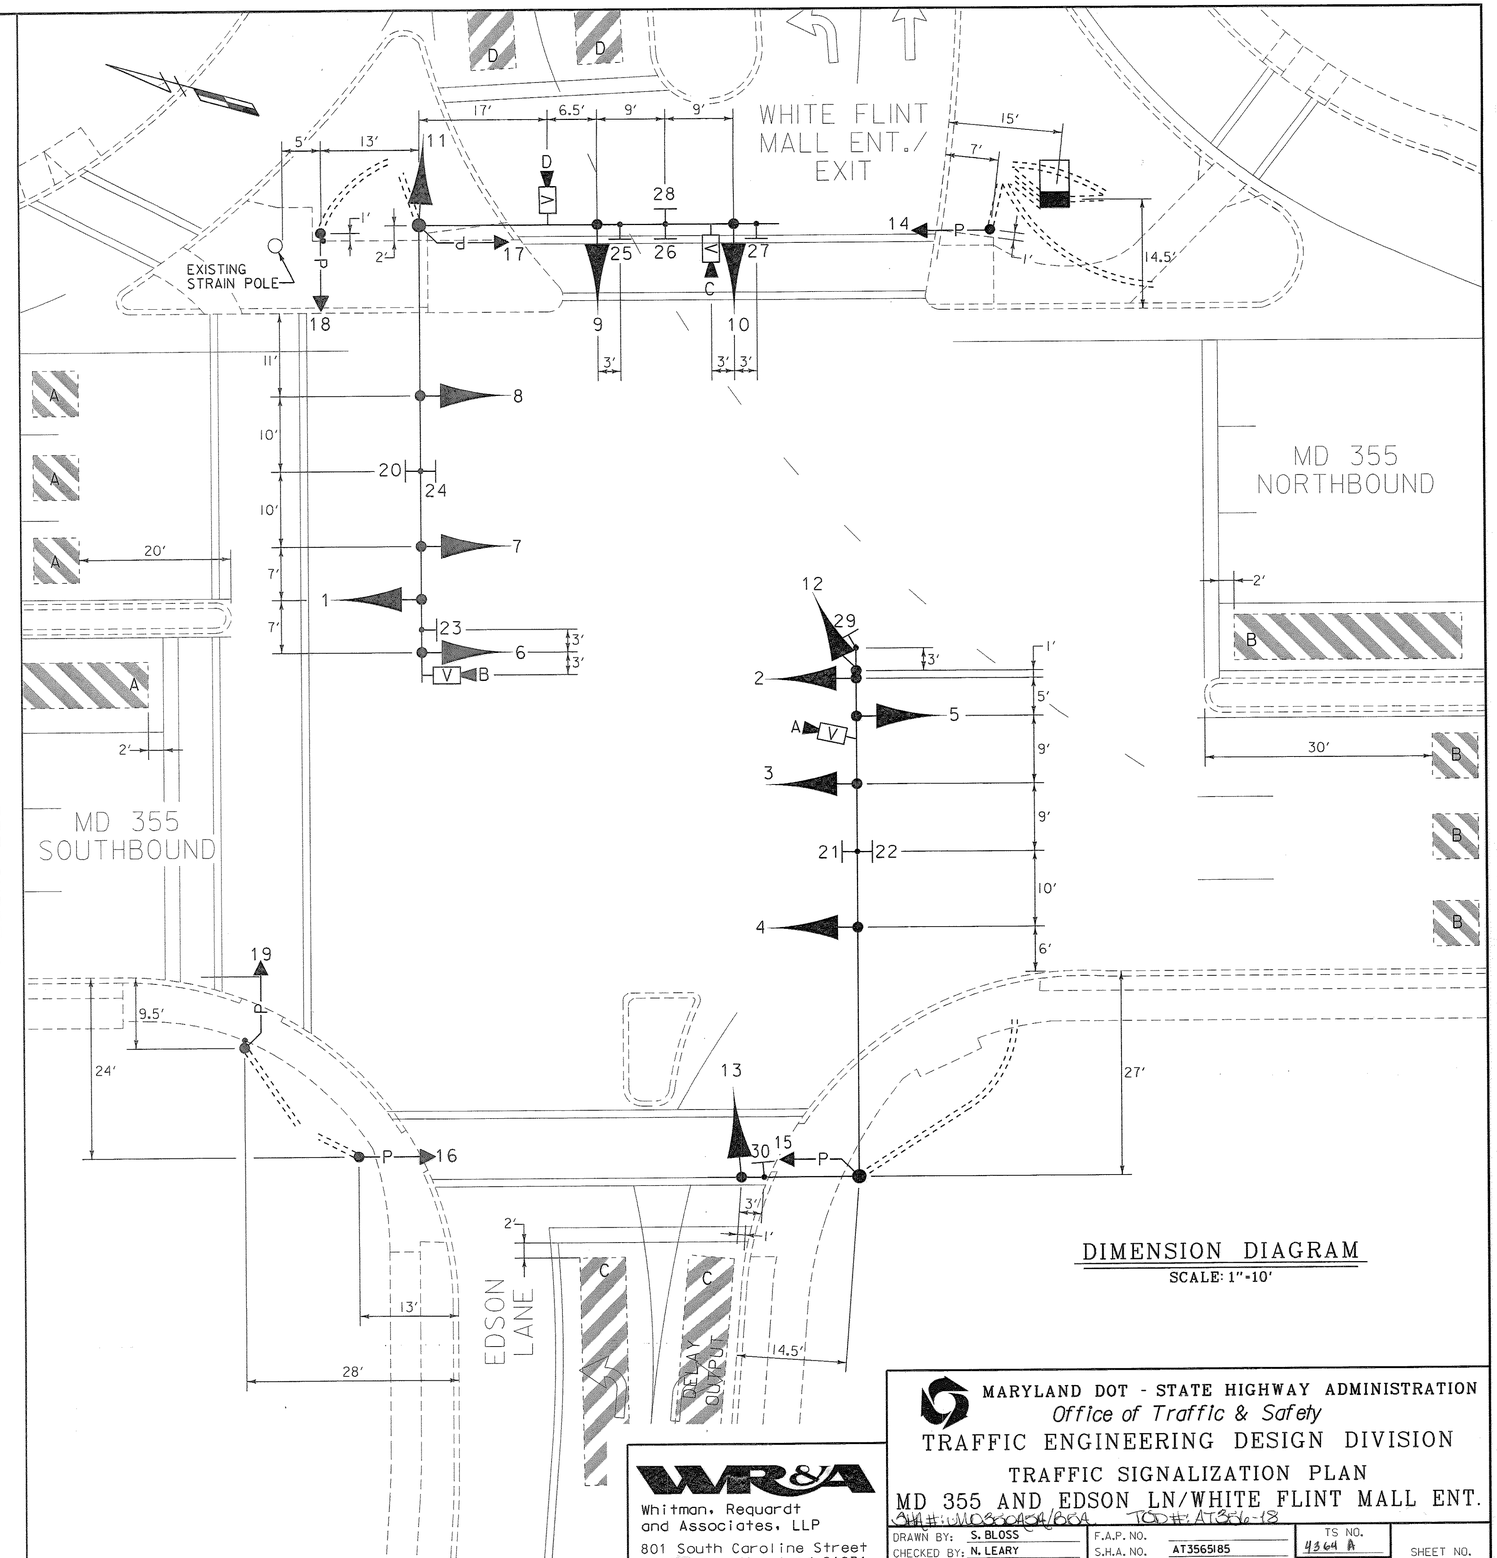

DIMENSION DIAGRAM

SCALE: 1"=10'

WR&A
Whitman, Requardt and Associates, LLP
801 South Caroline Street
Baltimore, Maryland 21231
(410) 235-3450

MARYLAND DOT - STATE HIGHWAY ADMINISTRATION
Office of Traffic & Safety
TRAFFIC ENGINEERING DESIGN DIVISION
TRAFFIC SIGNALIZATION PLAN
MD 355 AND EDSON LN/WHITE FLINT MALL ENT.

DRAWN BY: S. BLOSS	F.A.P. NO.	TS NO. 4364 A	SHEET NO.
CHECKED BY: N. LEARY	S.H.A. NO. AT3565185	T.I.M.S. NO. G542	2 OF 3
SCALE: AS SHOWN	COUNTY: MONTGOMERY		
DATE: 11/1/2004	LOG MILE: 15035S 05.68		

m:\3149276\g542gp02.dgn