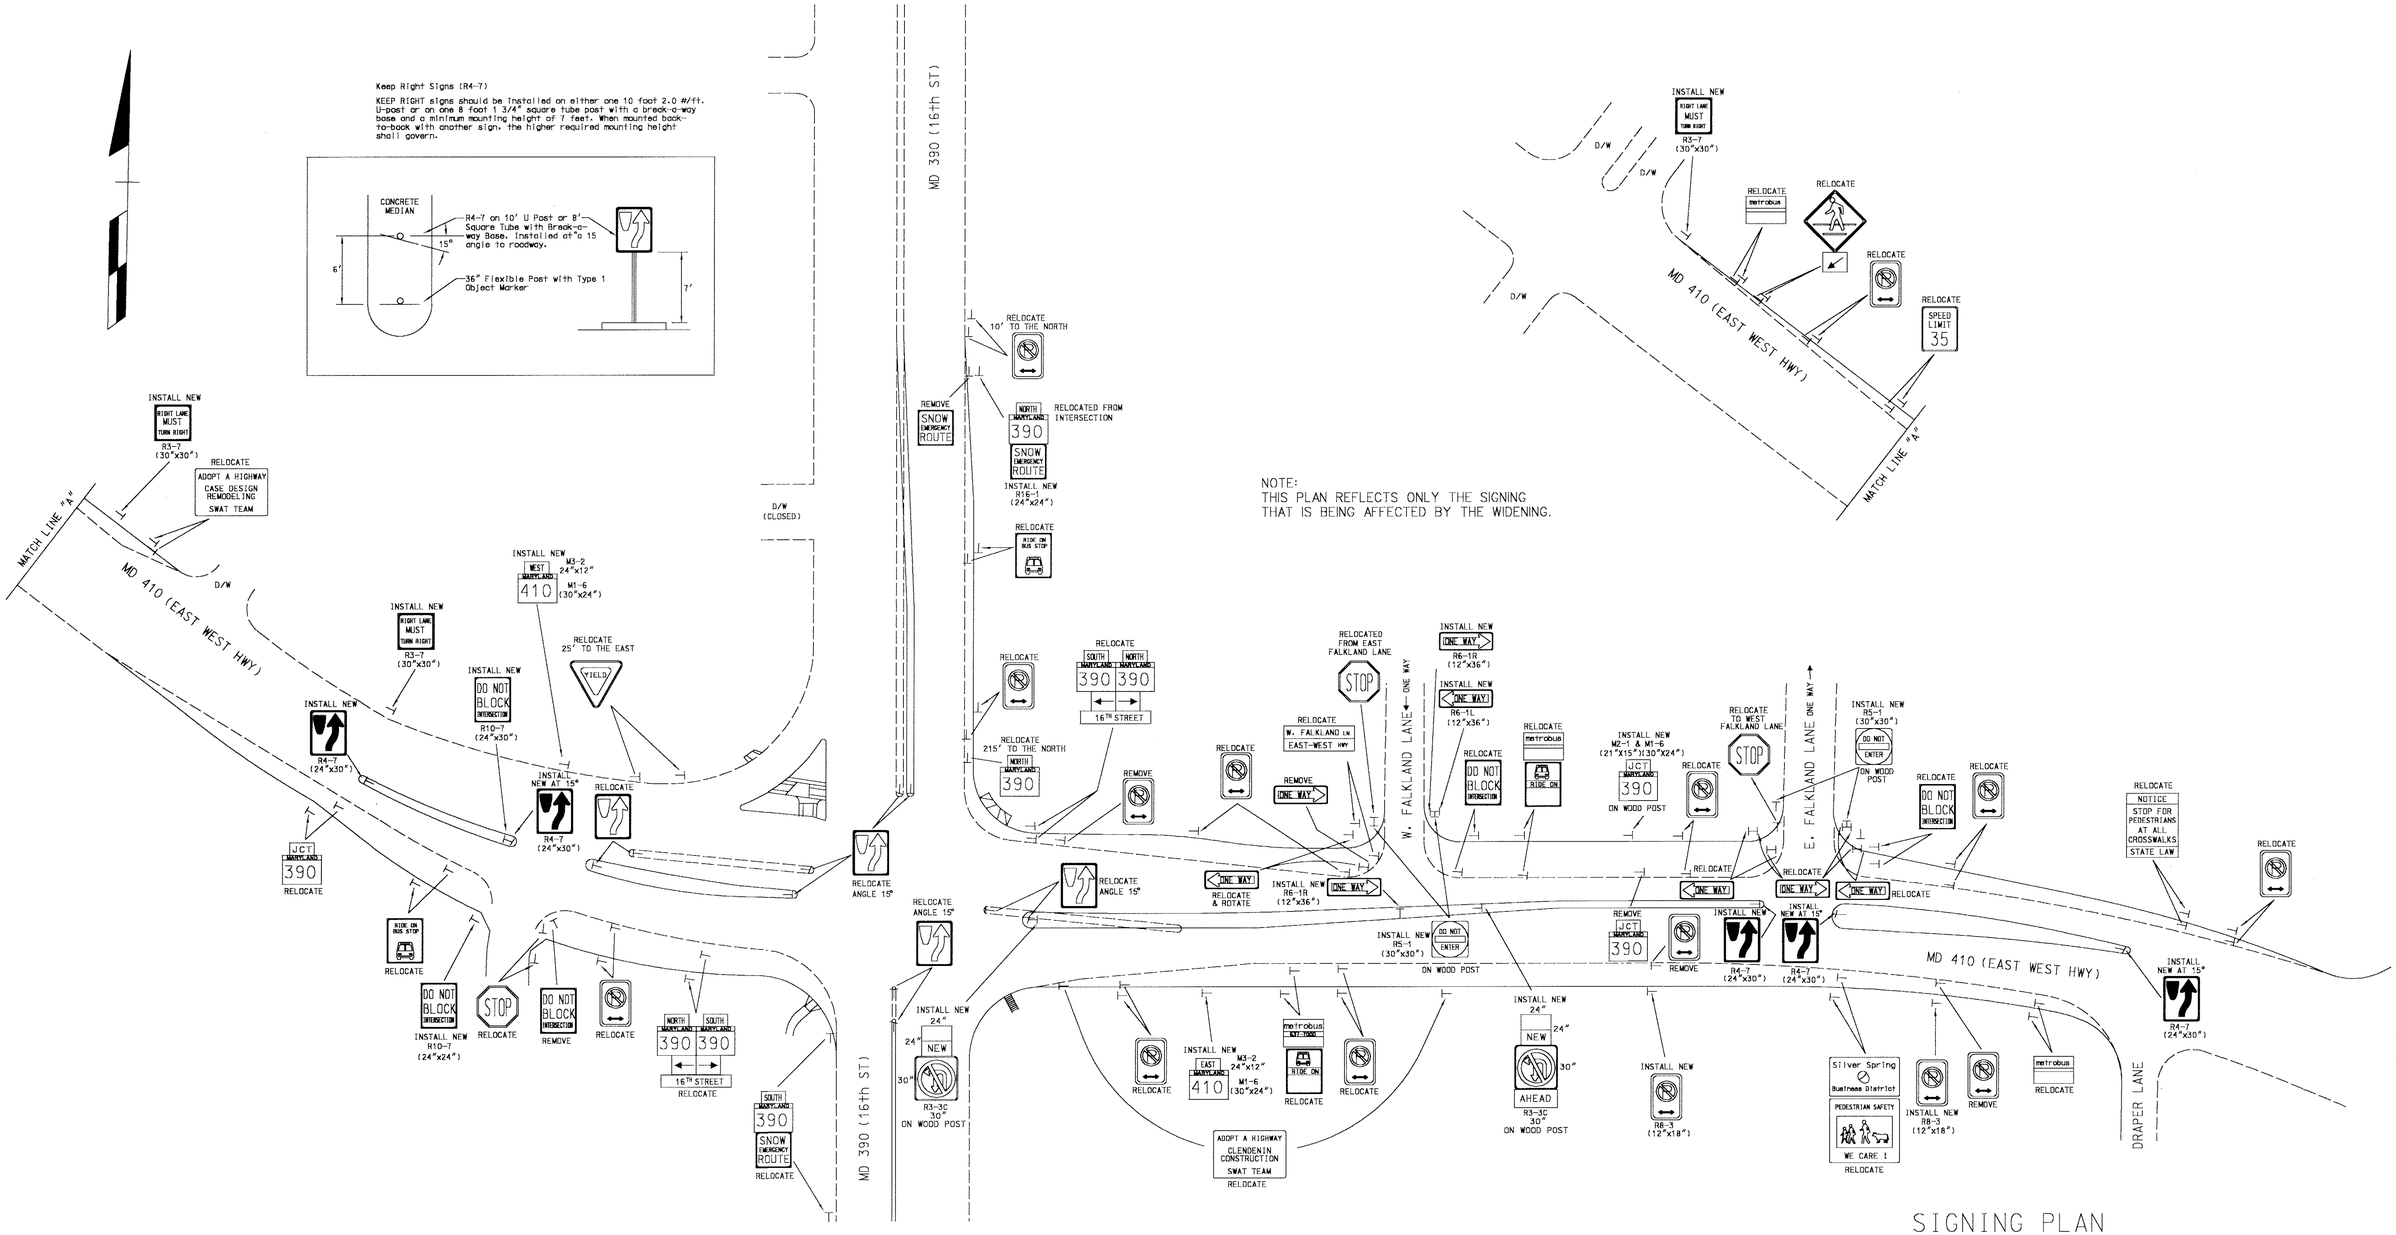

NOTE:
THIS PLAN REFLECTS ONLY THE SIGNING THAT IS BEING AFFECTED BY THE WIDENING.

SIGNING PLAN

GEOMETRIC LEGEND

PROPOSED
EXISTING

LEGEND OF UNDERGROUND AND OVERHEAD UTILITIES

AERIAL CABLE	A	A
ELECTRIC	E	E
TELEPHONE	T	T
GAS	G	G
SEWER	S	S
WATER	W	W
CABLE TV	TV	TV

STREET TRAFFIC STUDIES, LTD.
Gateway International
1302 Concourse Drive, Suite 104
Linthicum, Maryland 21090
Ph (410) 859-3553
Fax (410) 859-3579

29065.dgn

REVISIONS	APPROVALS
	ASST. CHIEF TEDD SECTION
	ASST. DISTRICT ENGINEER, TRAFFIC
	CHIEF, TRAFFIC ENGINEERING DESIGN DIVISION
	DIRECTOR, TRAFFIC & SAFETY

MARYLAND DOT - STATE HIGHWAY ADMINISTRATION
Office of Traffic & Safety
TRAFFIC ENGINEERING DESIGN DIVISION
MD 390 (16th ST) AND MD 410 (EAST-WEST HWY)

DRAWN BY: STS	COUNTY: MONTGOMERY	TS NO.	SHEET NO.
CHECK BY: R R ZACHERL	LOG MILE:		
DATE: 3-9-99	F.A.P. NO.	T.I.M.S. NO.	OF
SCALE: 1"= 40'	S.H.A. NO. M07905176		