F H WA REGION NO	STATE	FED. AID PROJ. NO	SHEET NO.	TOTAL SHEETS
3	MD.	NONE	1	1

12″ SIGNALS 1-4

Y

Pre-Emption Phase Flashing Yellow

5

WATCH FOR PEDS AND CARTS WHEN FLASHING

4′ × 6′

6

PUSH BUTTON TO CALL WARNING LIGHT FOR CROSSING MD 614

2′ × 2′

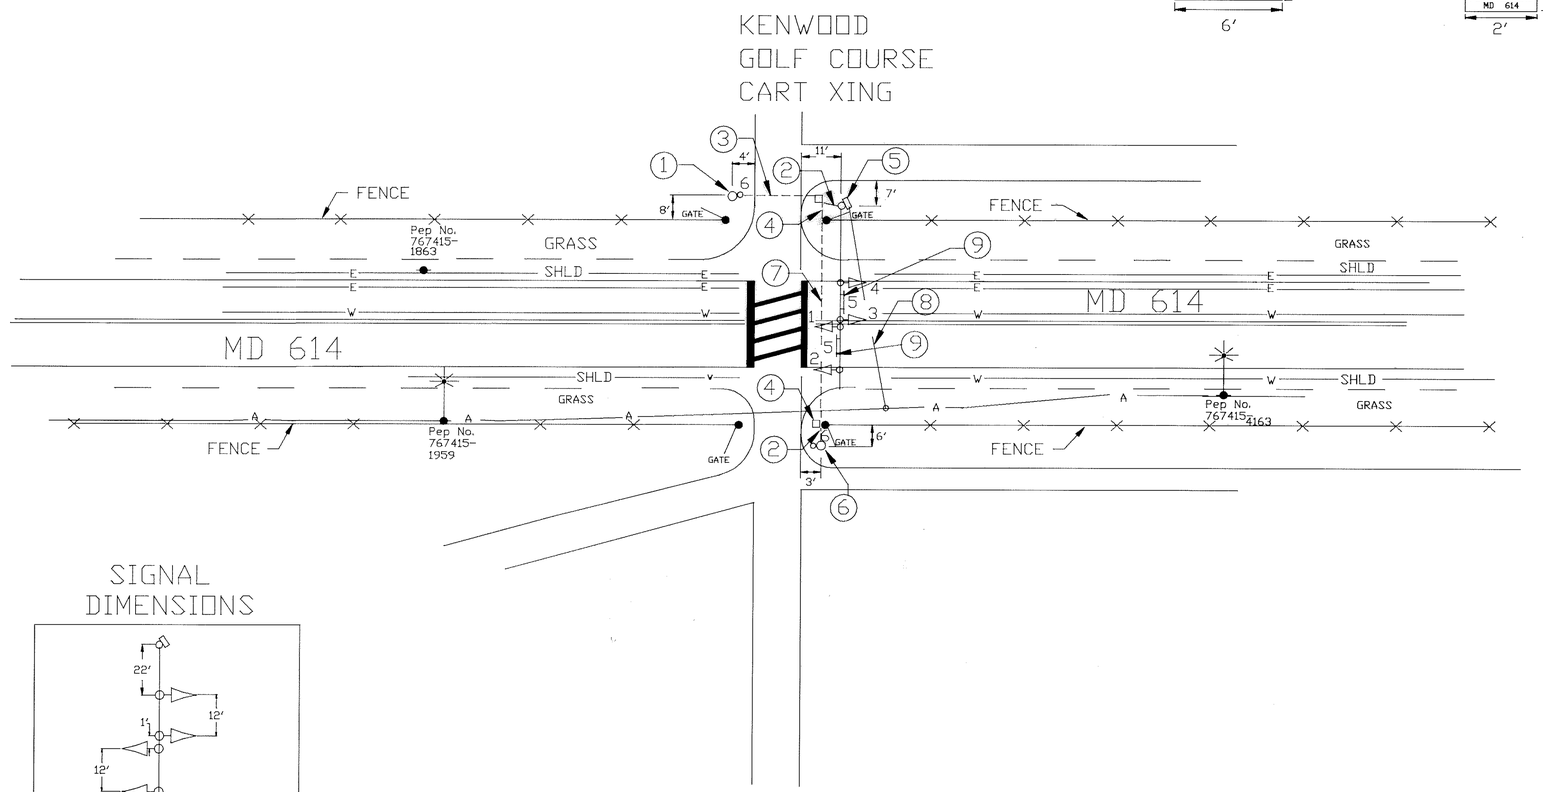

SIGNAL DIMENSIONS

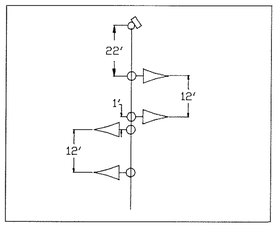

UTILITY LEGEND

G	G	GAS MAIN
W	W	WATER MAIN
S	S	SEWER MAIN
E	E	ELECTRIC CABLES
T	T	TELEPHONE CABLES
A	A	AERIAL CABLES

REVISIONS

APPROVALS

CHIEF, SIGNAL DESIGN SECTION

ASST. DISTRICT ENGINEER, TRAFFIC 6/25/87

CHIEF, BUREAU OF TRAFFIC ENGINEERING 6/25/87

DEPUTY CHIEF ENGINEER, OFFICE OF TRAFFIC 6/24/87

MARYLAND DEPARTMENT OF TRANSPORTATION
STATE HIGHWAY ADMINISTRATION – OFFICE OF TRAFFIC
BUREAU OF TRAFFIC ENGINEERING

DRAWN BY: BRIAN M. HEIGH/ACAD
DES. BY: B.M.H.
CHK. BY: STEVE RENZI
DATE: 6/87
SCALE: 1′ = 20′

MD 614 (GOLDSBORO RD)
@ KENWOOD'S GOLF CART X-ING

COUNTY: MONTGOMERY

F.A.P. NO. NONE
S.H.A. NO. #855-25006

TS/FILE NO. 2344

SHEET NO. 1 OF 1

1506140108