F.H.W.A. REGION NO.	STATE	FED. AID PROJ. NO.	SHEET NO.	TOTAL SHEETS
3	MD.		3	7

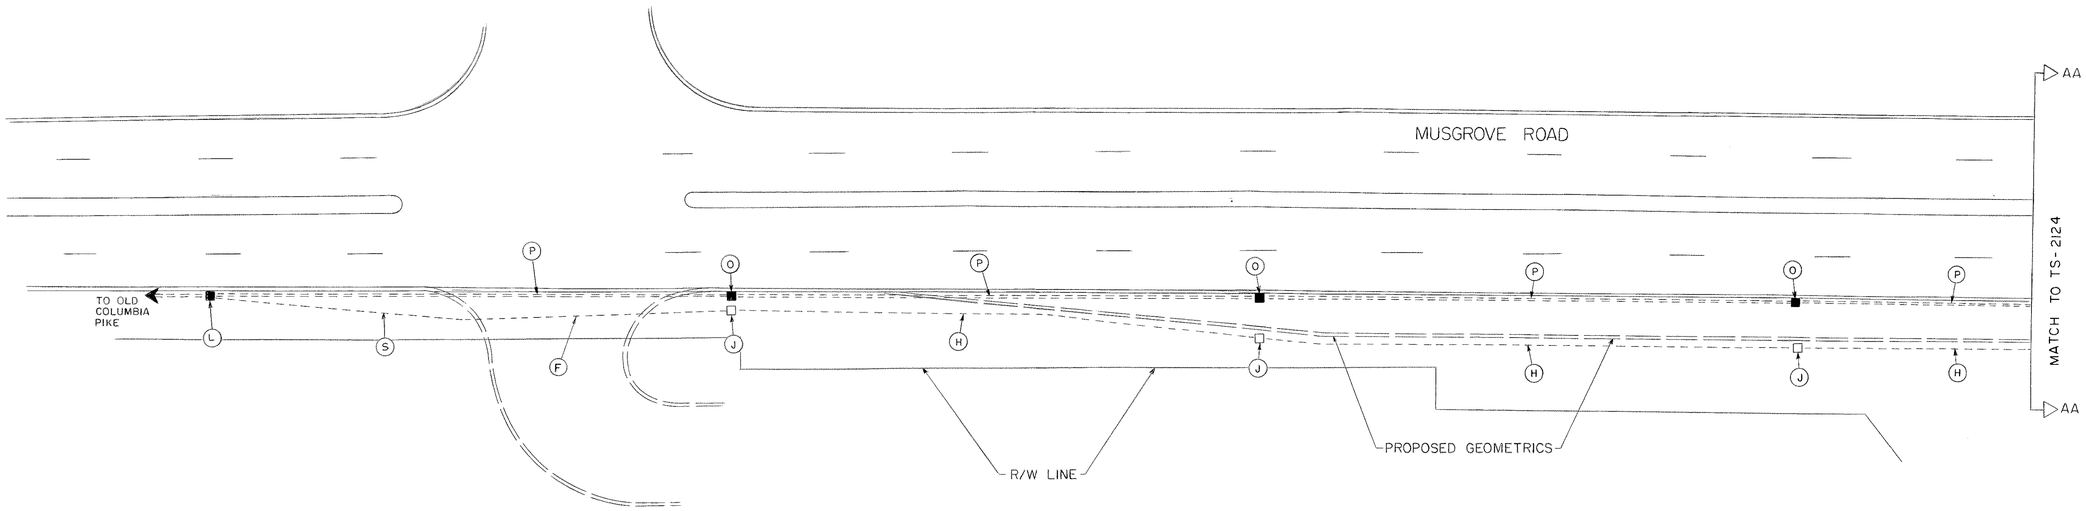

STREET TRAFFIC STUDIES, LTD.
Suite 295, Commercentre East
1777 Reisterstown Road
Baltimore, MD 21208

APPROVAL: CHIEF SIGNAL DESIGN SECTION

APPROVAL: ASSISTANT DISTRICT ENGINEER - TRAFFIC

APPROVAL: CHIEF - BUREAU OF TRAFFIC ENGINEERING 3-5-86

APPROVAL: DEPUTY CHIEF ENGINEER OFFICE OF TRAFFIC 3-13-86

REVISIONS

STATE OF MARYLAND
DEPARTMENT OF TRANSPORTATION
STATE HIGHWAY ADMINISTRATION
BUREAU OF TRAFFIC ENGINEERING
OFFICE OF TRAFFIC

MUSGROVE ROAD
INTERCONNECT PLAN

SCALE 1" = 20' DATE 7-29-85 CONTRACT NO. BW-831-801-312

DRAWN BY: THOMAS ZAYDEL COUNTY: MONTGOMERY

DESIGNED BY: THOMAS ZAYDEL SIGNAL NO.:

CHECKED BY: 3-5-86

DRAWING NO. TS-2124X