K&E 19 1153 6-81 MC 2647•

F.H.W.A. REGION NO.	STATE	FED. AID PROJ. NO.	SHEET NO.	TOTAL SHEETS
3	MD.		38	77

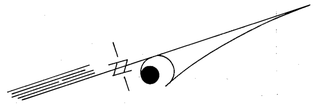

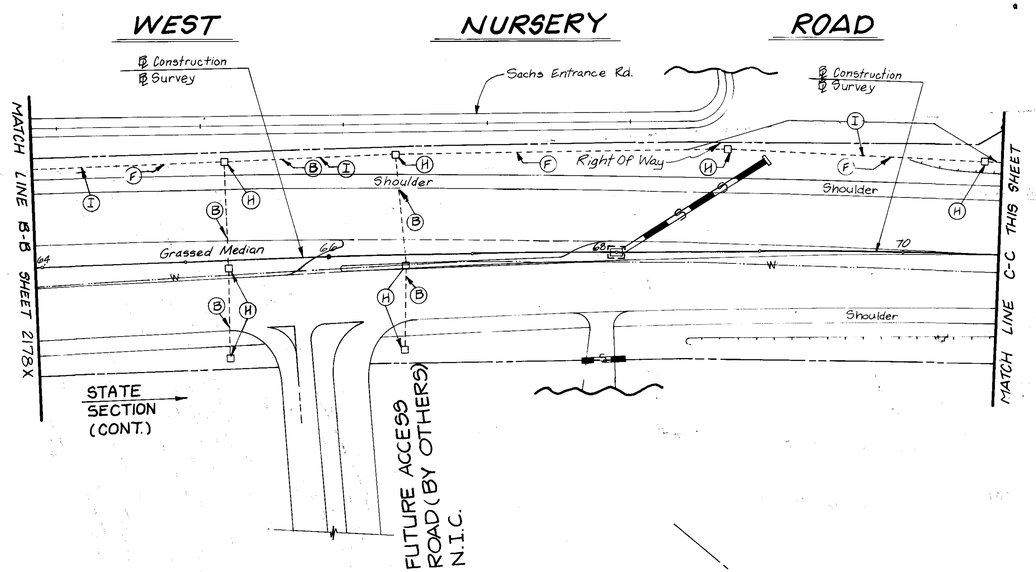

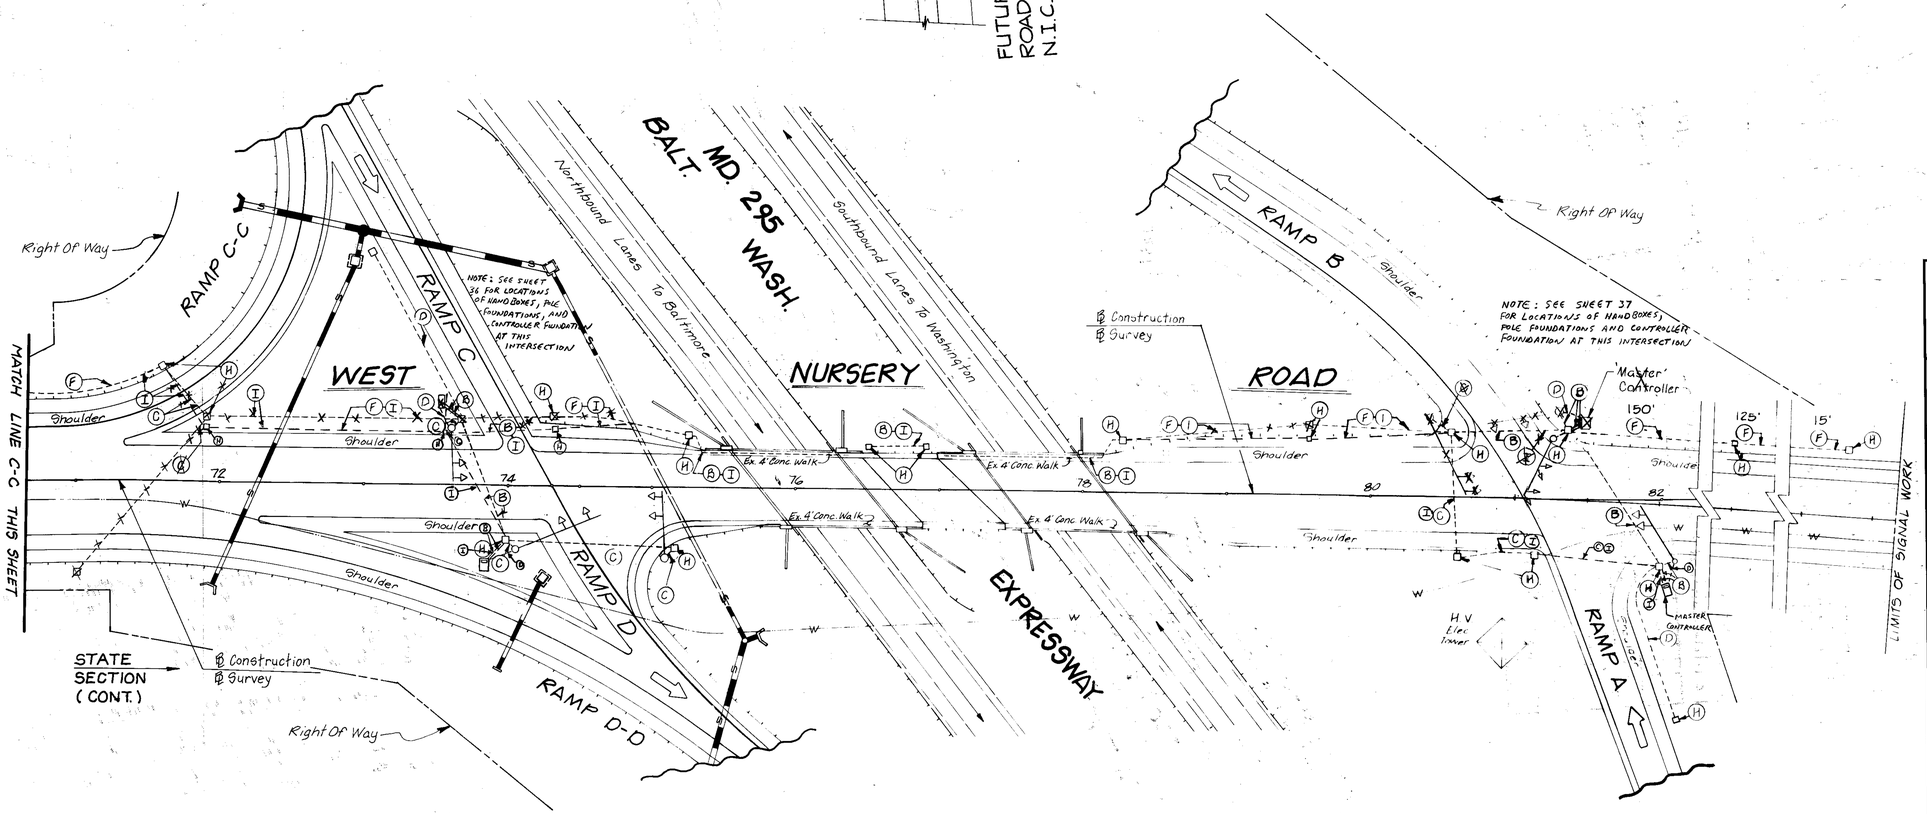

APPROVAL: CHIEF SIGNAL DESIGN SECTION

APPROVAL: ASS'T DISTRICT ENGINEER TRAFFIC

APPROVAL: CHIEF-BUREAU OF TRAFFIC ENGINEERING

APPROVAL: DEPUTY CHIEF ENGINEER TRAFFIC — 1/12/88

A. RELOCATED CONDUIT, HANDBOXES, CONTROLLERS, SIGNAL POLE NOV 4, 1987

JTR

REVISIONS

STATE OF MARYLAND
DEPARTMENT OF TRANSPORTATION
STATE HIGHWAY ADMINISTRATION

OFFICE OF TRAFFIC — BUREAU OF TRAFFIC ENGINEERING

WEST NURSERY ROAD FROM WINTERSON ROAD TO MD. 295 RAMPS SIGNAL INTERCONNECTION

SCALE	DATE	CONTRACT NO.
1"= 50'	JUNE 2, 1986	AA 391-501-570

DRAWN BY: J.L.L. OF G&O INC. COUNTY: ANNE ARUNDEL

DESIGNED BY: J.C. RICE OF G&O INC. SIGNAL NO.:

CHECKED BY: J.C.K. OF G&O INC

DRAWING NO. TS-2178

ENGINEERS • ARCHITECTS • PLANNERS • SCIENTISTS • SURVEYORS • PHOTOGRAMMETBISTS
GREENHORNE & O'MARA, INC.
9001 EDMONSTON ROAD, GREENBELT, MARYLAND 20770
(301) 982-2800
ANNAPOLIS, MD • ATLANTA, GA • BECKLEY, WV • CULPEPER, VA • DENVER, CO • FAIRFAX, VA
GREENSBORO, NC • MONROE, MI • N. HUNTINGDON, PA • ROCKVILLE, MD • WILLISTON PARK, NY

020295 14.76