F.H.W.A. REGION NO.	STATE	FED. AID PROJ. NO.	SHEET NO.	TOTAL SHEETS
3	MD.			

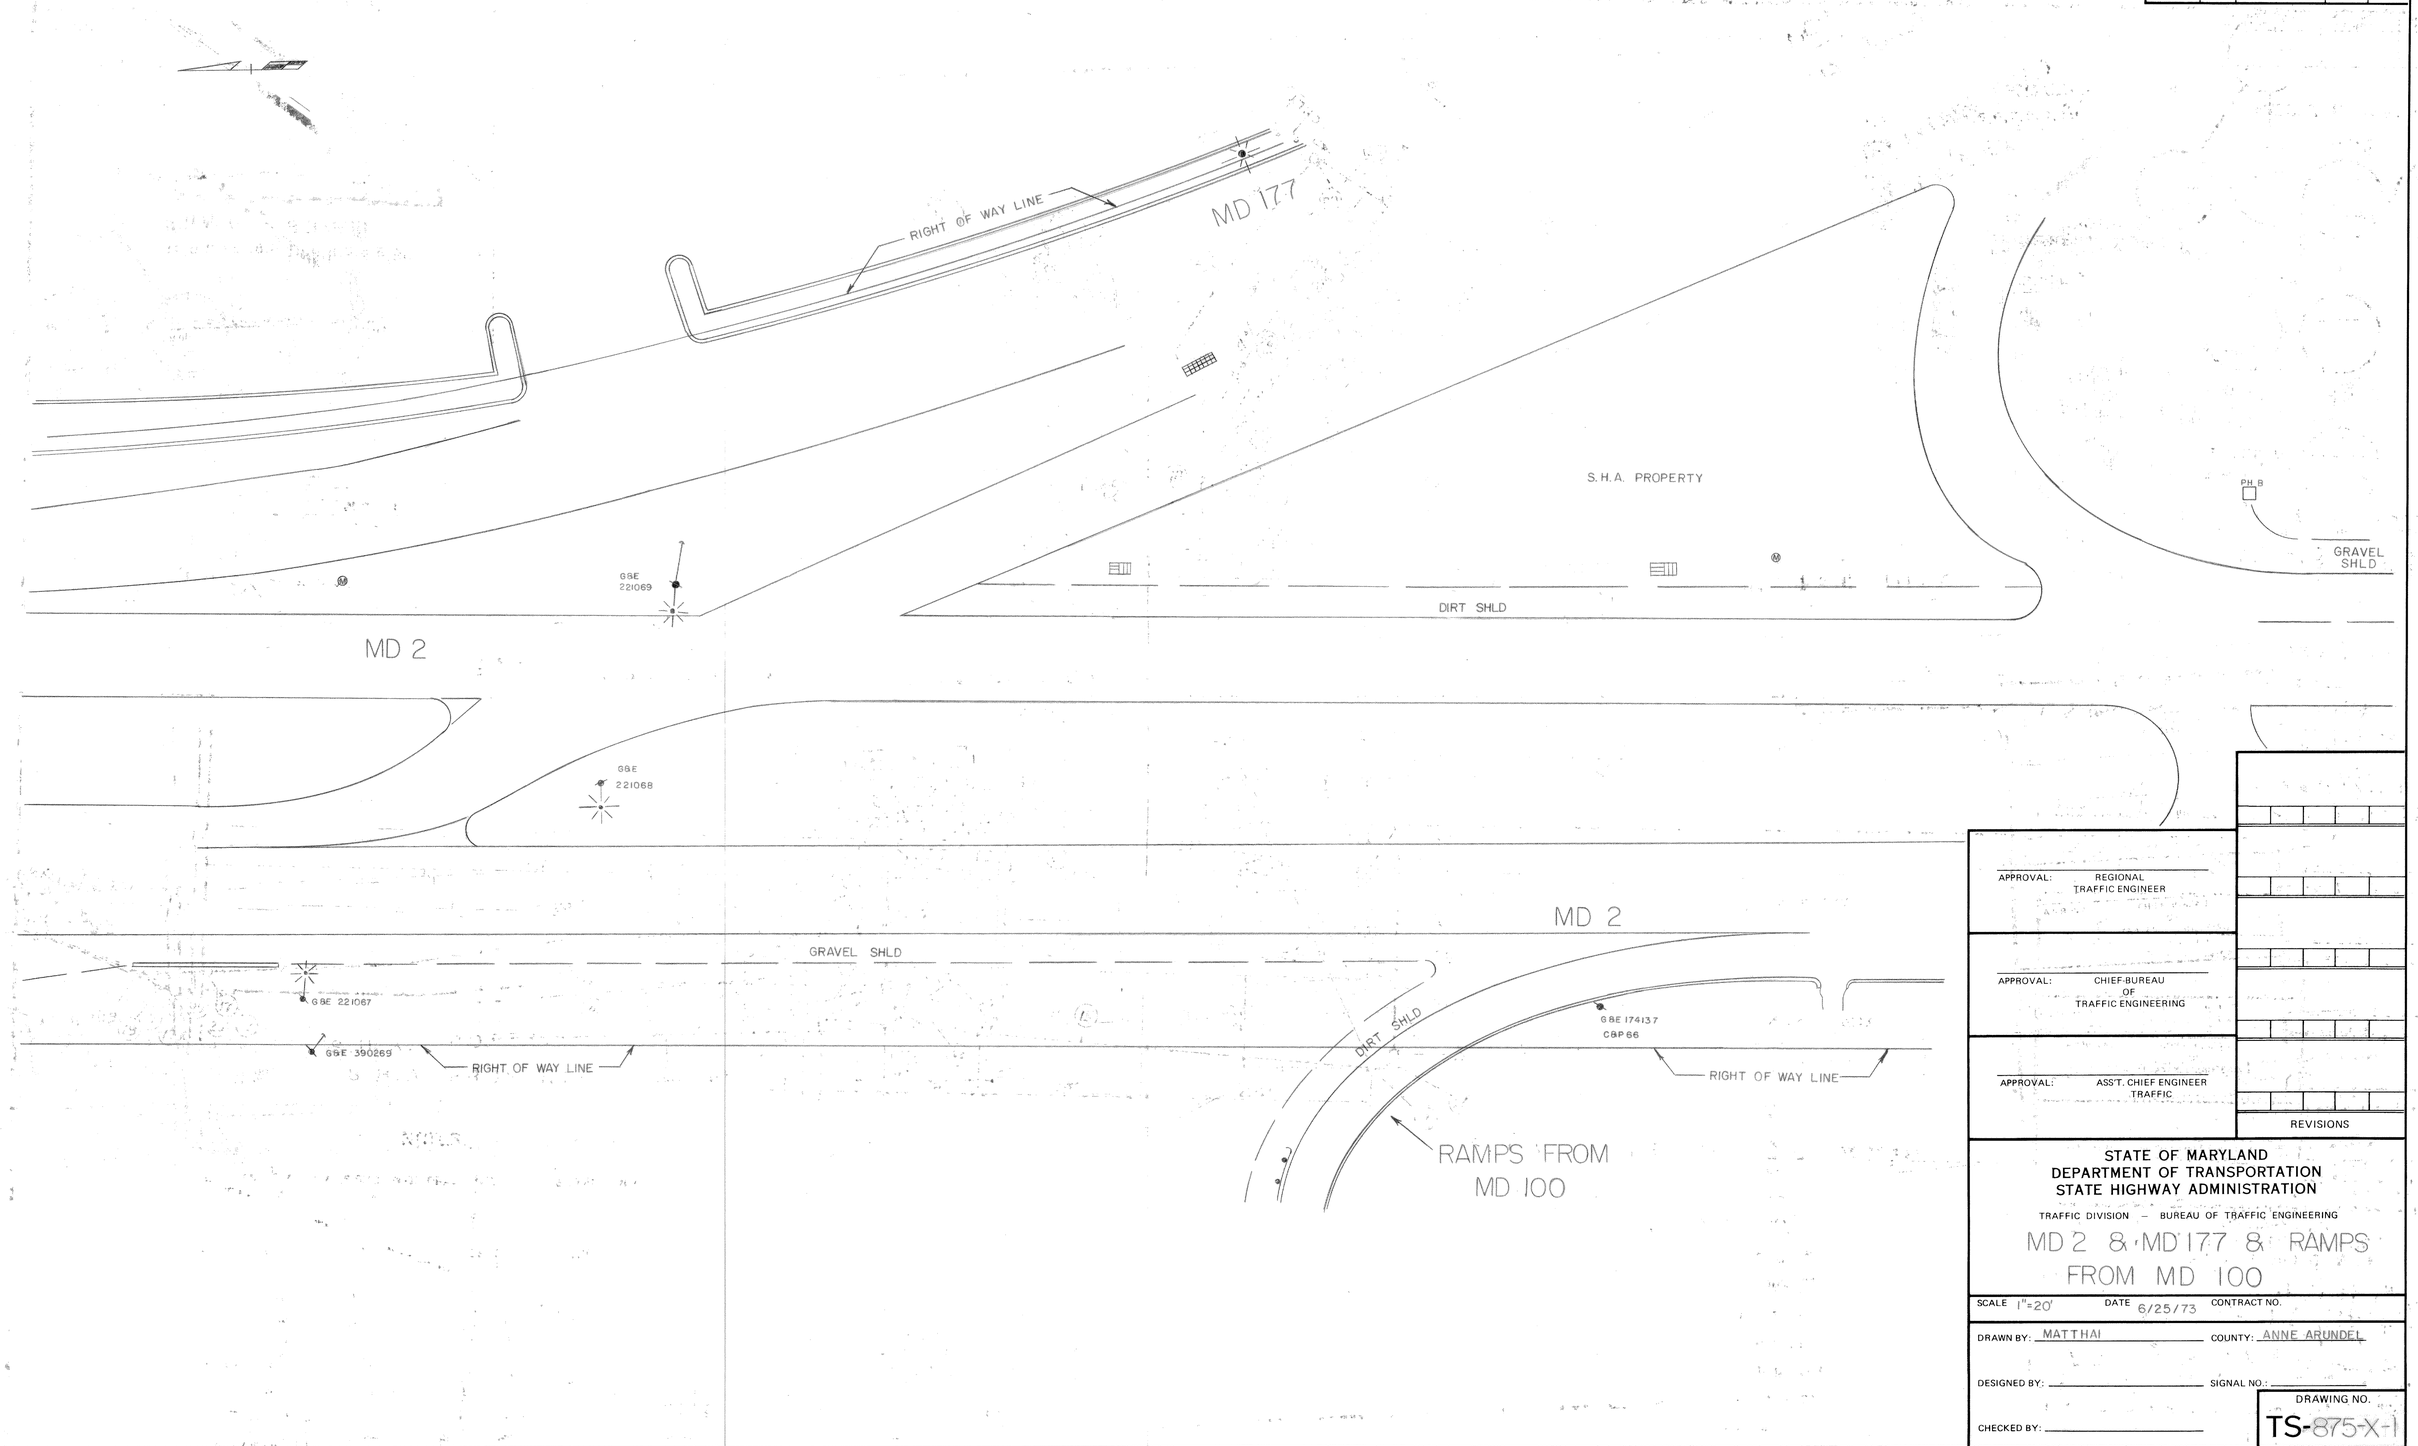

APPROVAL: REGIONAL TRAFFIC ENGINEER

APPROVAL: CHIEF-BUREAU OF TRAFFIC ENGINEERING

APPROVAL: ASS'T. CHIEF ENGINEER TRAFFIC

REVISIONS

STATE OF MARYLAND
DEPARTMENT OF TRANSPORTATION
STATE HIGHWAY ADMINISTRATION

TRAFFIC DIVISION – BUREAU OF TRAFFIC ENGINEERING

MD 2 & MD 177 & RAMPS FROM MD 100

SCALE 1"=20' DATE 6/25/73 CONTRACT NO.

DRAWN BY: MATTHAI COUNTY: ANNE ARUNDEL

DESIGNED BY: SIGNAL NO.:

CHECKED BY:

DRAWING NO. TS-875-X-1

BRUNING 44511 19927