F H W A REGION NO.	STATE	FED. AID PROJ. NO.	SHEET NO.	TOTAL SHEETS
3	MD	.	52	64

SIGNALS

*10,11 DW WK 12" | *3 R Y G 12" | *1 R Y G 12" | *2,4-8 R Y G 12" | *9,12 13,14 DW WK 12"

PROPOSED | EXISTING

SIGNS

NOT TO SCALE

*16 LEFT TURN YIELD ON GREEN — R10-12 36"x42" — PROPOSED

*15 LEFT TURN YIELD ON GREEN — R10-12 36"x42" — EXISTING

*17 —16TH Avenue— D-3-2

*18 16TH Avenue→ D-3-2

NEMA PHASING

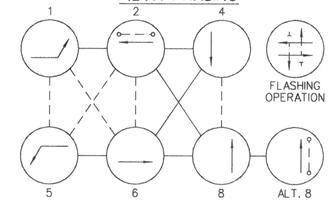

NOTE: 1. PHASES ASSOCIATED BY DASHED LINES WILL OPERATE CONCURRENTLY.
2. PHASE ASSOCIATED BY SOLID LINES WILL NOT OPERATE CONCURRENTLY.
3. PHASE ALT. 8 ONLY BY PEDESTRIAN ACTUATION.

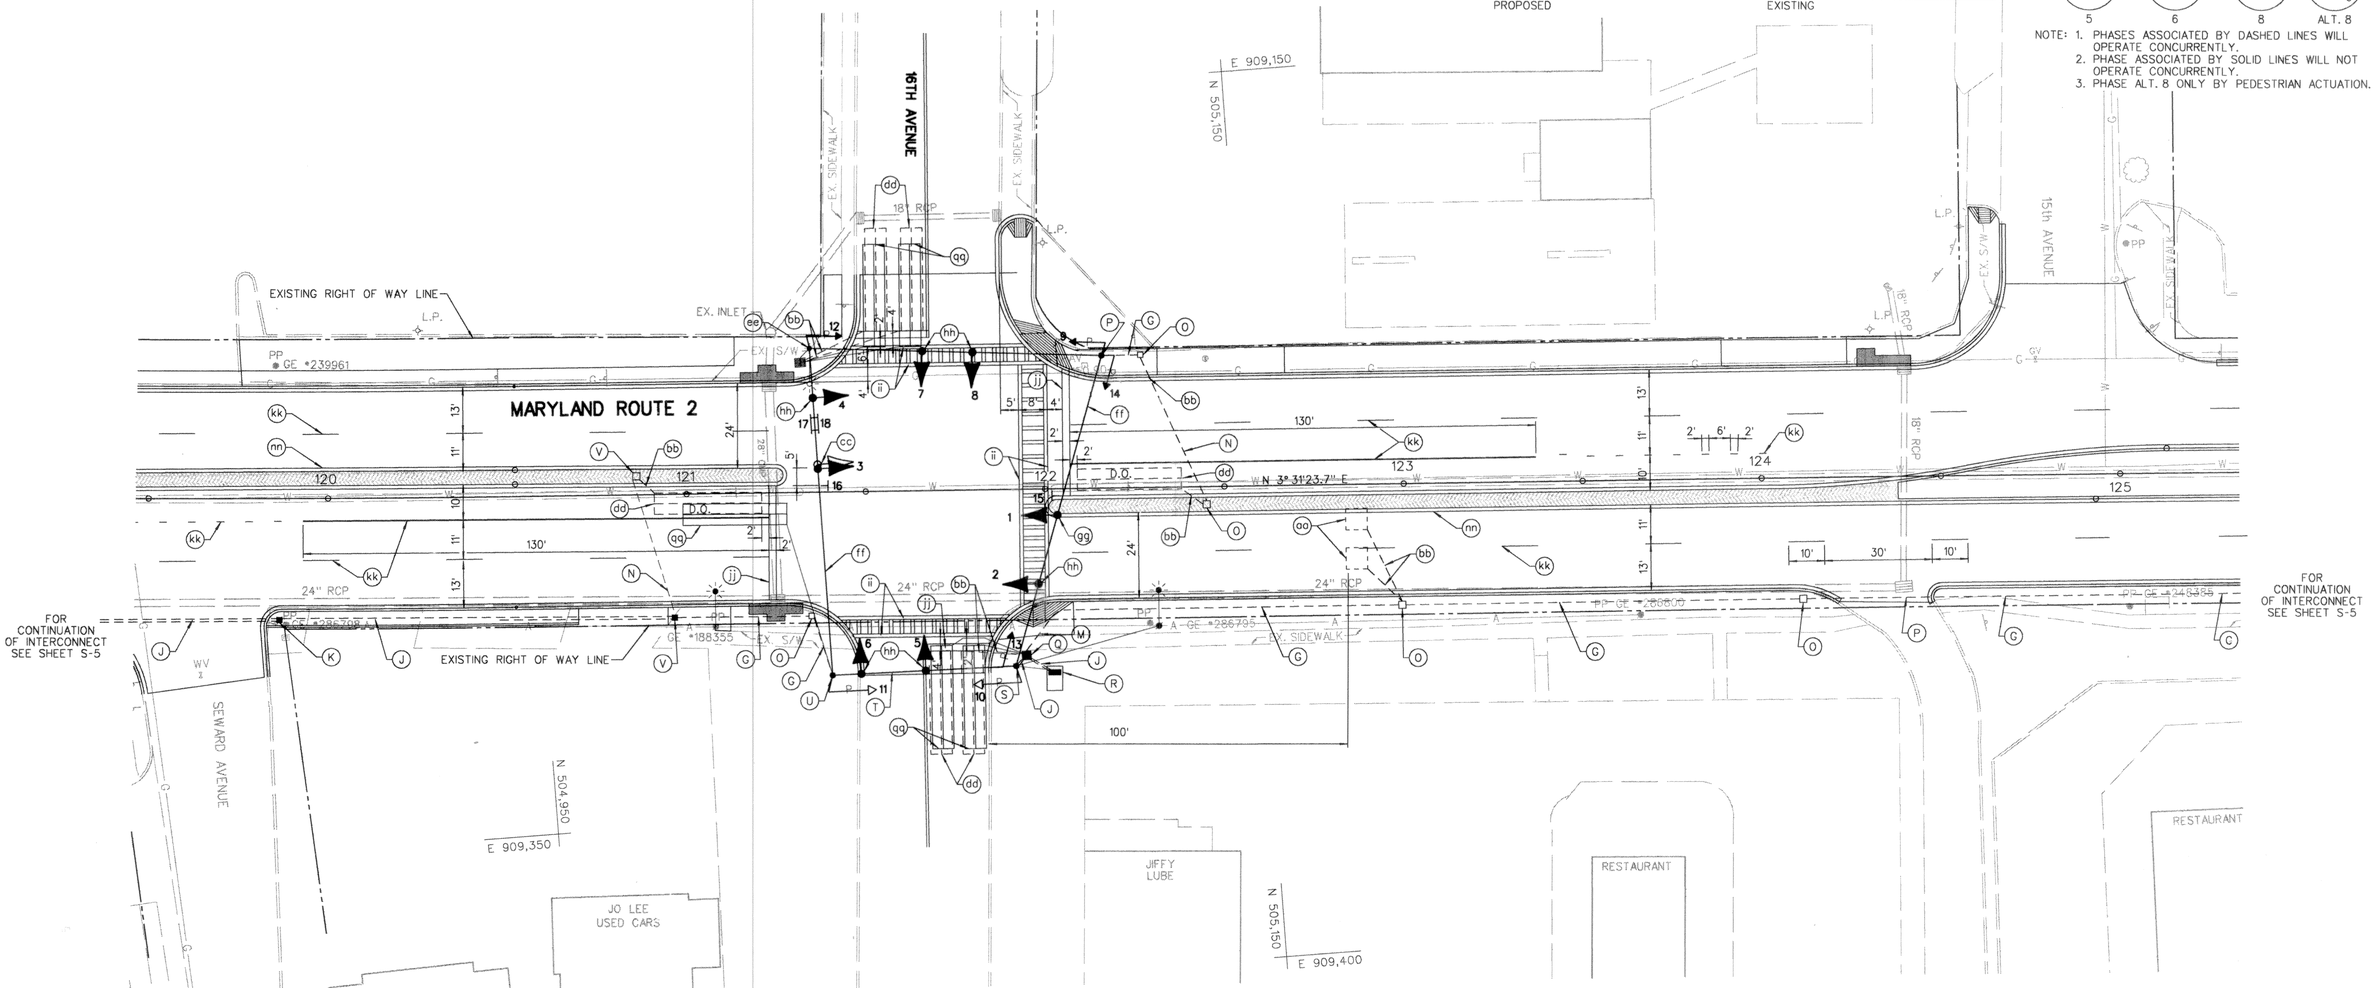

LEGEND OF UNDERGROUND AND OVERHEAD UTILITIES

G — G	GAS MAIN
W — W	WATER MAIN
S — S	SEWER MAIN
E — E	ELECTRIC CABLES
T — T	TELEPHONE CABLES
A — A	AERIAL CABLES
S/D — S/D	STORM DRAIN

GENERAL NOTES:

1. "D.O." DENOTES DELAY-OUTPUT LOOP DETECTOR.
2. ALL UTILITY LOCATIONS ON THIS PLAN ARE APPROXIMATE. EXACT LOCATIONS WILL HAVE TO BE CONFIRMED THROUGH "MISS UTILITY" (1-800-257-7777)
3. THE CONTRACTOR SHALL CONFIRM ALL NEW GEOMETRICS PRIOR TO THE INSTALLATION OF ANY SIGNAL EQUIPMENT. POLES ARE TO BE INSTALLED AT FINAL GRADE.
4. PAVEMENT MARKING IS SHOWN FOR REFERENCE.
5. PAVEMENT MARKING WILL BE INSTALLED AS PART OF HIGHWAY CONSTRUCTION.

CENTURY ENGINEERING, INC.
CONSULTING ENGINEERS - PLANNERS
32 WEST ROAD
TOWSON, MARYLAND 21204

REVISIONS		APPROVALS
(A) MODIFICATION DUE TO GEOMETRICS-INTERCONNECT ADDED/ SHA AX 548-501-583	9-93	NOTE: A REVISION TO TS-2015 DRAWING DATED 8-9-85 ON FILES

APPROVALS: CHIEF, DESIGN SECTION; ASST. DIST. ENGINEER, TRAFFIC; CHIEF, TRAFFIC ENGINEERING DIVISION; DEPUTY CHIEF ENGINEER, TRAFFIC

MDOT - STATE HIGHWAY ADMINISTRATION
Office of Traffic & Safety
TRAFFIC ENGINEERING DESIGN DIVISION

MD. 2(RITCHIE HWY) AND 16TH AVENUE

COUNTY ANNE ARUNDEL

DRAWN BY: T.T. LANE (CEI)			
DES. BY: R.W. HARRIS (CEI)			
CHK. BY: -			
DATE: 8-9-85	F.A.P. NO. SEE TITLE SHEET	TS/STD. NO. TS 2105A	SHEET NO. 52 OF 64
SCALE: 1" = 20'	S.H.A. NO. SEE TITLE SHEET		

F# 3

PLE: 7067203T.DGN 8-18-93