F H W A REGION NO.	STATE	FED. AID PROJ. NO.	SHEET NO.	TOTAL SHEETS
3	MD	.	51	64

SIGNALS

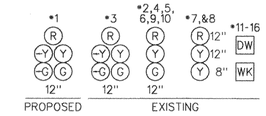

SIGNS

NOT TO SCALE

NEMA PHASING

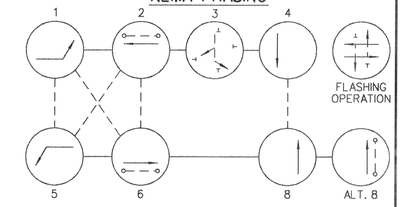

NOTE: 1. PHASES ASSOCIATED BY DASHED LINES WILL OPERATE CONCURRENTLY.
2. PHASE ASSOCIATED BY SOLID LINES WILL NOT OPERATE CONCURRENTLY.
3. PHASE ALT. 8 ONLY BY PEDESTRIAN ACTUATION.
4. PHASE 7 ONLY BY FIRE STATION ACTUATION.

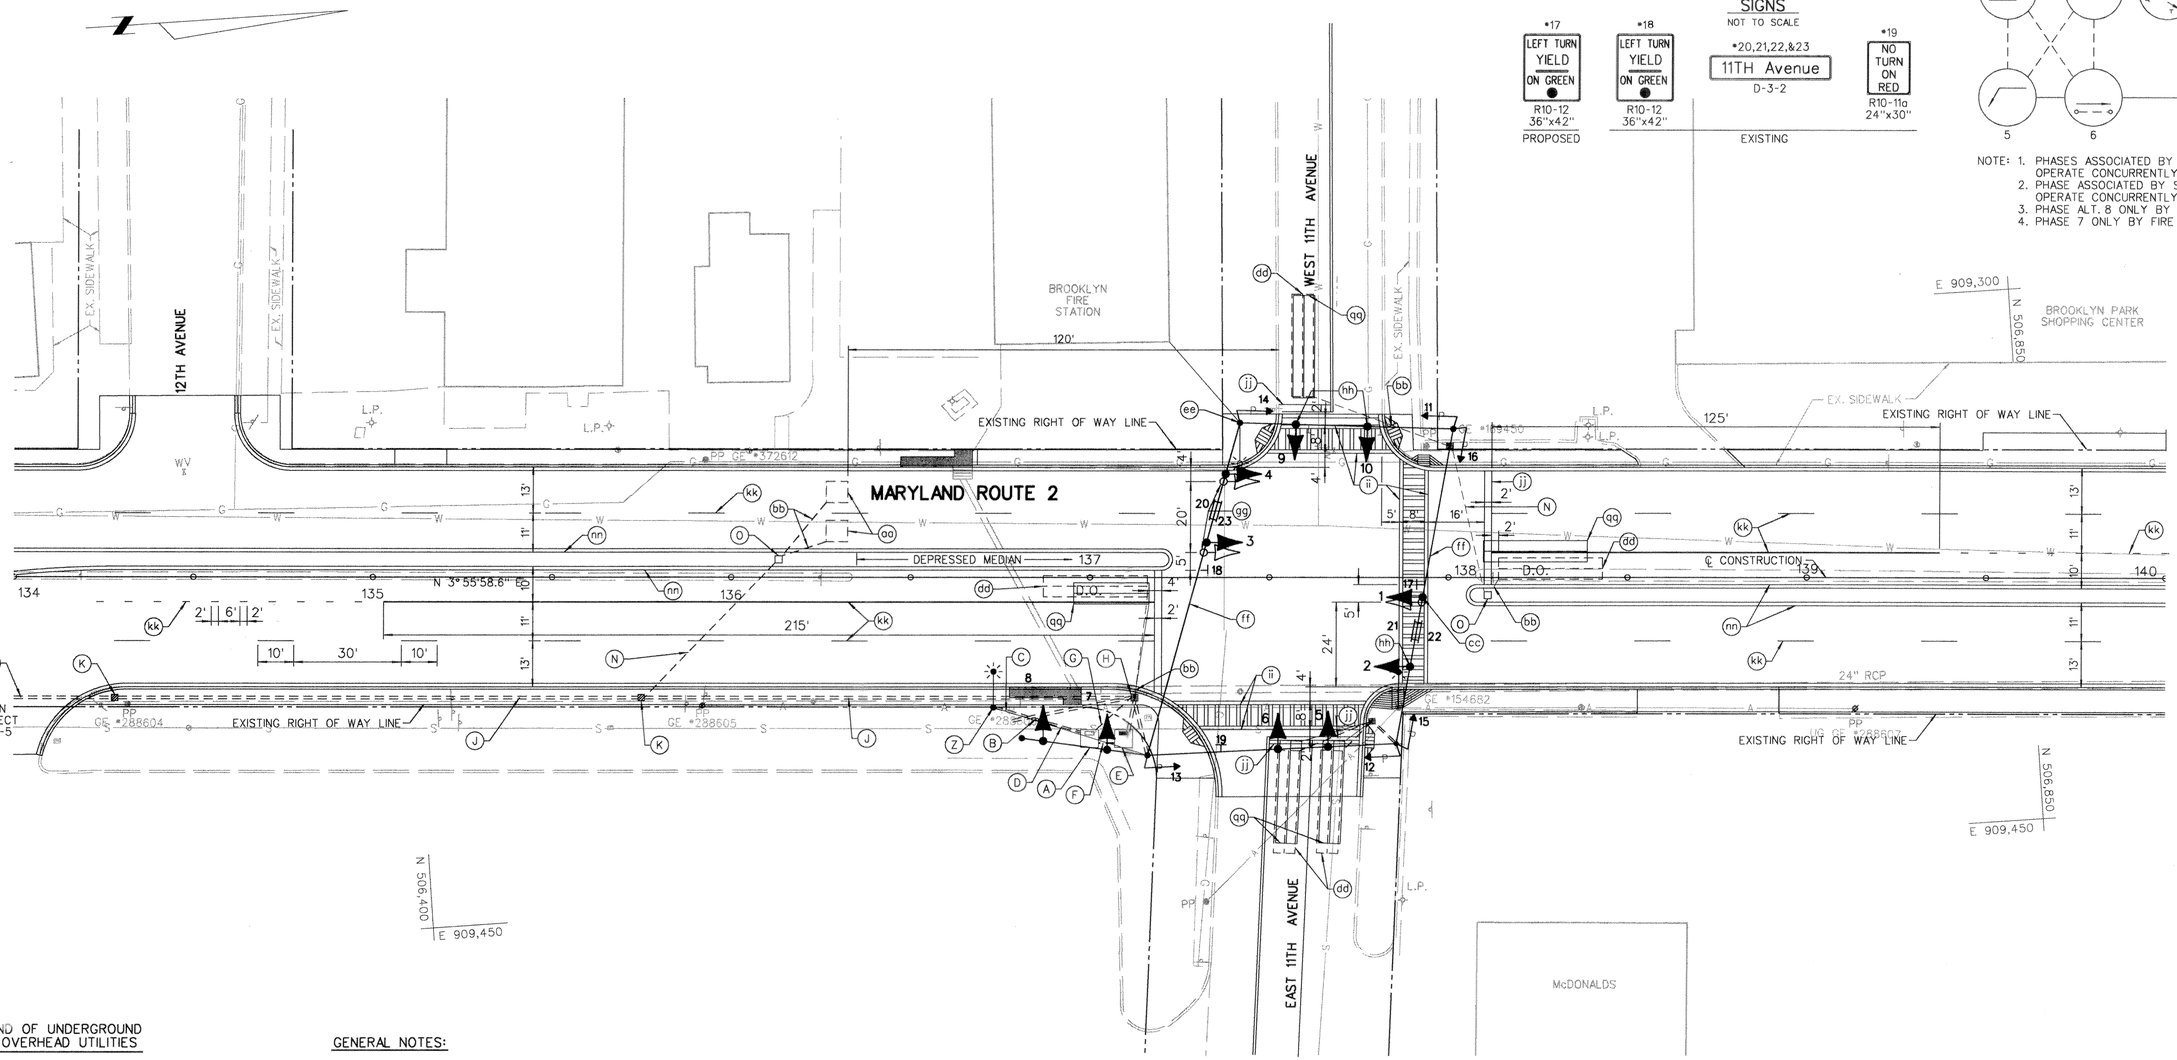

LEGEND OF UNDERGROUND AND OVERHEAD UTILITIES

—G—G—	GAS MAIN
—W—W—	WATER MAIN
—S—S—	SEWER MAIN
—E—E—	ELECTRIC CABLES
—T—T—	TELEPHONE CABLES
—A—A—	AERIAL CABLES
—S/D—S/D—	STORM DRAIN

GENERAL NOTES:

1. "D.O." DENOTES DELAY-OUTPUT LOOP DETECTOR.
2. ALL UTILITY LOCATIONS ON THIS PLAN ARE APPROXIMATE. EXACT LOCATIONS WILL HAVE TO BE CONFIRMED THROUGH "MISS UTILITY" (1-800-257-7777)
3. THE CONTRACTOR SHALL CONFIRM ALL NEW GEOMETRICS PRIOR TO THE INSTALLATION OF ANY SIGNAL EQUIPMENT. POLES ARE TO BE INSTALLED AT FINAL GRADE.
4. PAVEMENT MARKING IS SHOWN FOR REFERENCE.
5. PAVEMENT MARKING WILL BE INSTALLED AS PART OF HIGHWAY CONSTRUCTION.

CENTURY ENGINEERING, INC.
CONSULTING ENGINEERS - PLANNERS
32 WEST ROAD
TOWSON, MARYLAND 21204

REVISIONS	APPROVALS
(A) MODIFICATION DUE TO GEOMETRICS-INTERCONNECT ADDED SHA AA 548-501-583 9-93	NOTE: THIS IS A REVISION TO TS 794 DRAWING DATED 11-13-72 ON FILES
	CHIEF, DESIGN SECTION
	ASST. DISTRICT ENGINEER, TRAFFIC
	CHIEF, TRAFFIC ENGINEERING DIVISION
	DEPUTY CHIEF ENGINEER, TRAFFIC

MDOT - STATE HIGHWAY ADMINISTRATION
Office of Traffic & Safety
TRAFFIC ENGINEERING DESIGN DIVISION

DRAWN BY:	T.T. LANE (CEI)	MD. 2(RITCHIE HWY) AND 11TH AVENUE	
DES. BY:	R.W. HARRIS (CEI)		
CHK. BY:	-	COUNTY	ANNE ARUNDEL
DATE:	11-13-72	F.A.P. NO.	SEE TITLE SHEET
SCALE:	1" = 20'	S.H.A. NO.	SEE TITLE SHEET
TS/STD. NO.	TS 794-A	SHEET NO.	51 OF 64

FILE: 7067204T.DGN 9-16-93

F#3