F H W A REGION NO.	STATE	FED. AID PROJ. NO.	SHEET NO.	TOTAL SHEETS
3	MD		55	64

MARYLAND ROUTE 2

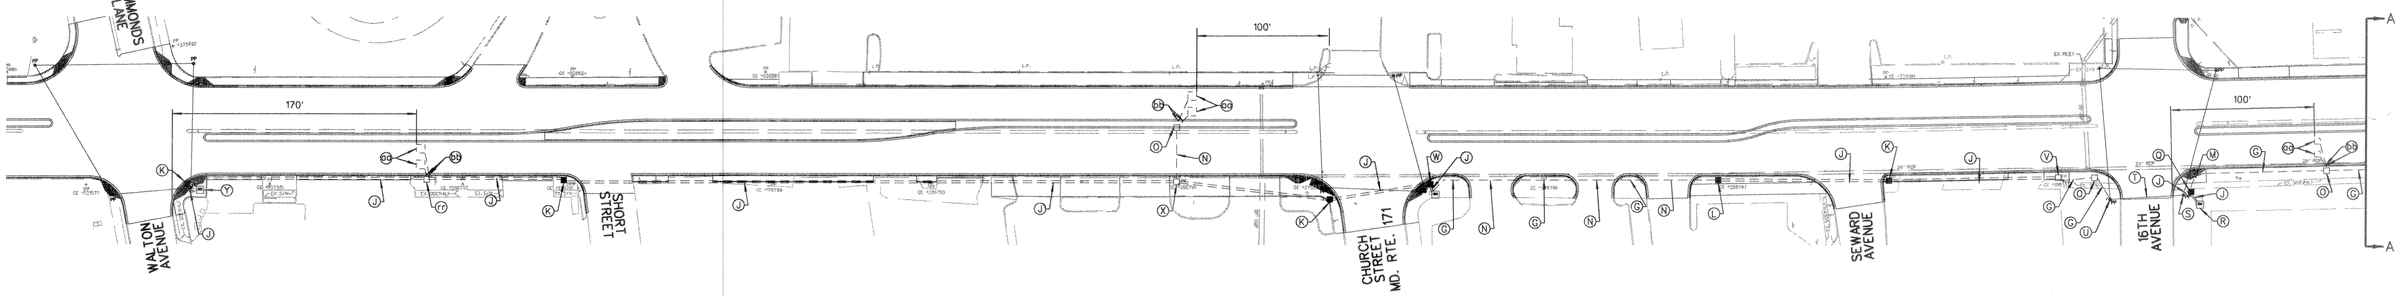

FOR DETAIL
SEE SHEET S-4

FOR DETAIL
SEE SHEET S-3

FOR DETAIL
SEE SHEET S-2

MARYLAND ROUTE 2

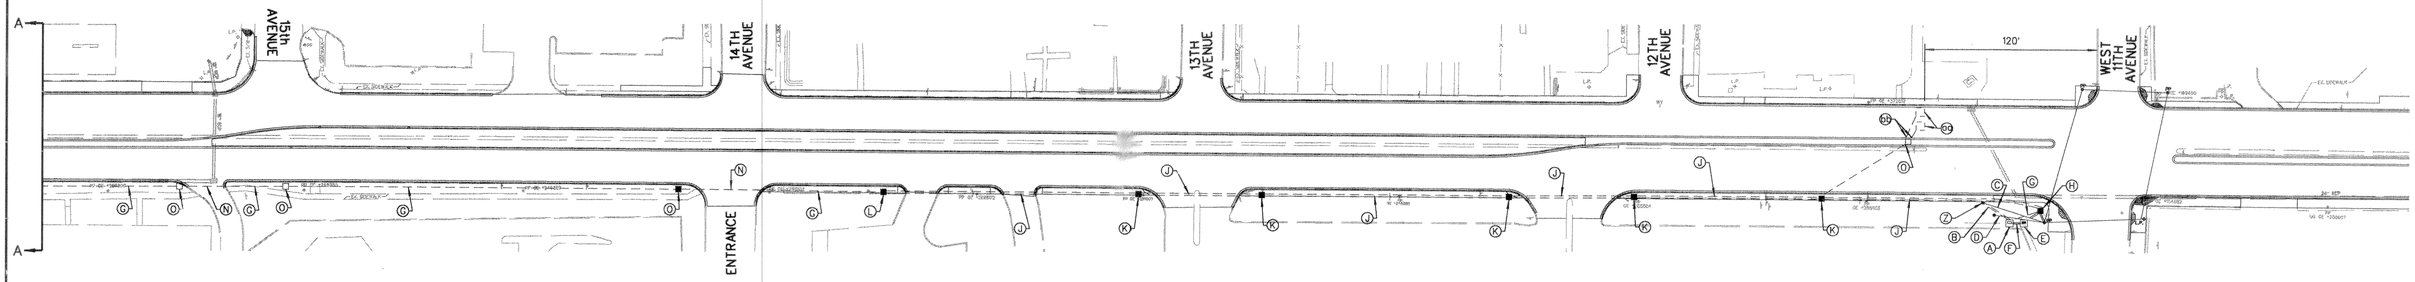

FOR DETAIL
SEE SHEET S-1

INTERCONNECT PLAN

REVISIONS	APPROVALS
	9/17/93 CHIEF, DESIGN SECTION
	ASST. DISTRICT ENGINEER, TRAFFIC
	CHIEF, TRAFFIC ENGINEERING DIVISION
	9/20 DEPUTY CHIEF ENGINEER, TRAFFIC

CENTURY ENGINEERING, INC.
CONSULTING ENGINEERS - PLANNERS
32 WEST ROAD
TOWSON, MARYLAND 21204

MDOT - STATE HIGHWAY ADMINISTRATION
Office of Traffic & Safety
TRAFFIC ENGINEERING DESIGN DIVISION

DRAWN BY: T.T. LANE (CEI)
DES. BY: B. HARRIS (CEI)
CHK. BY: 9/17/93

MD. 2: I/C SYSTEM 11TH AVE. TO HAMMONDS LANE

COUNTY ANNE ARUNDEL

DATE: 4-30-93
SCALE: 1" = 50'
F.A.P. NO. SEE TITLE SHEET
S.H.A. NO. AA 548-501-583
TS/STD. NO. TS-3610
SHEET NO. 55 OF 64

FILE: 7067208T.DGN 9-16-93