DIMENSION DIAGRAM

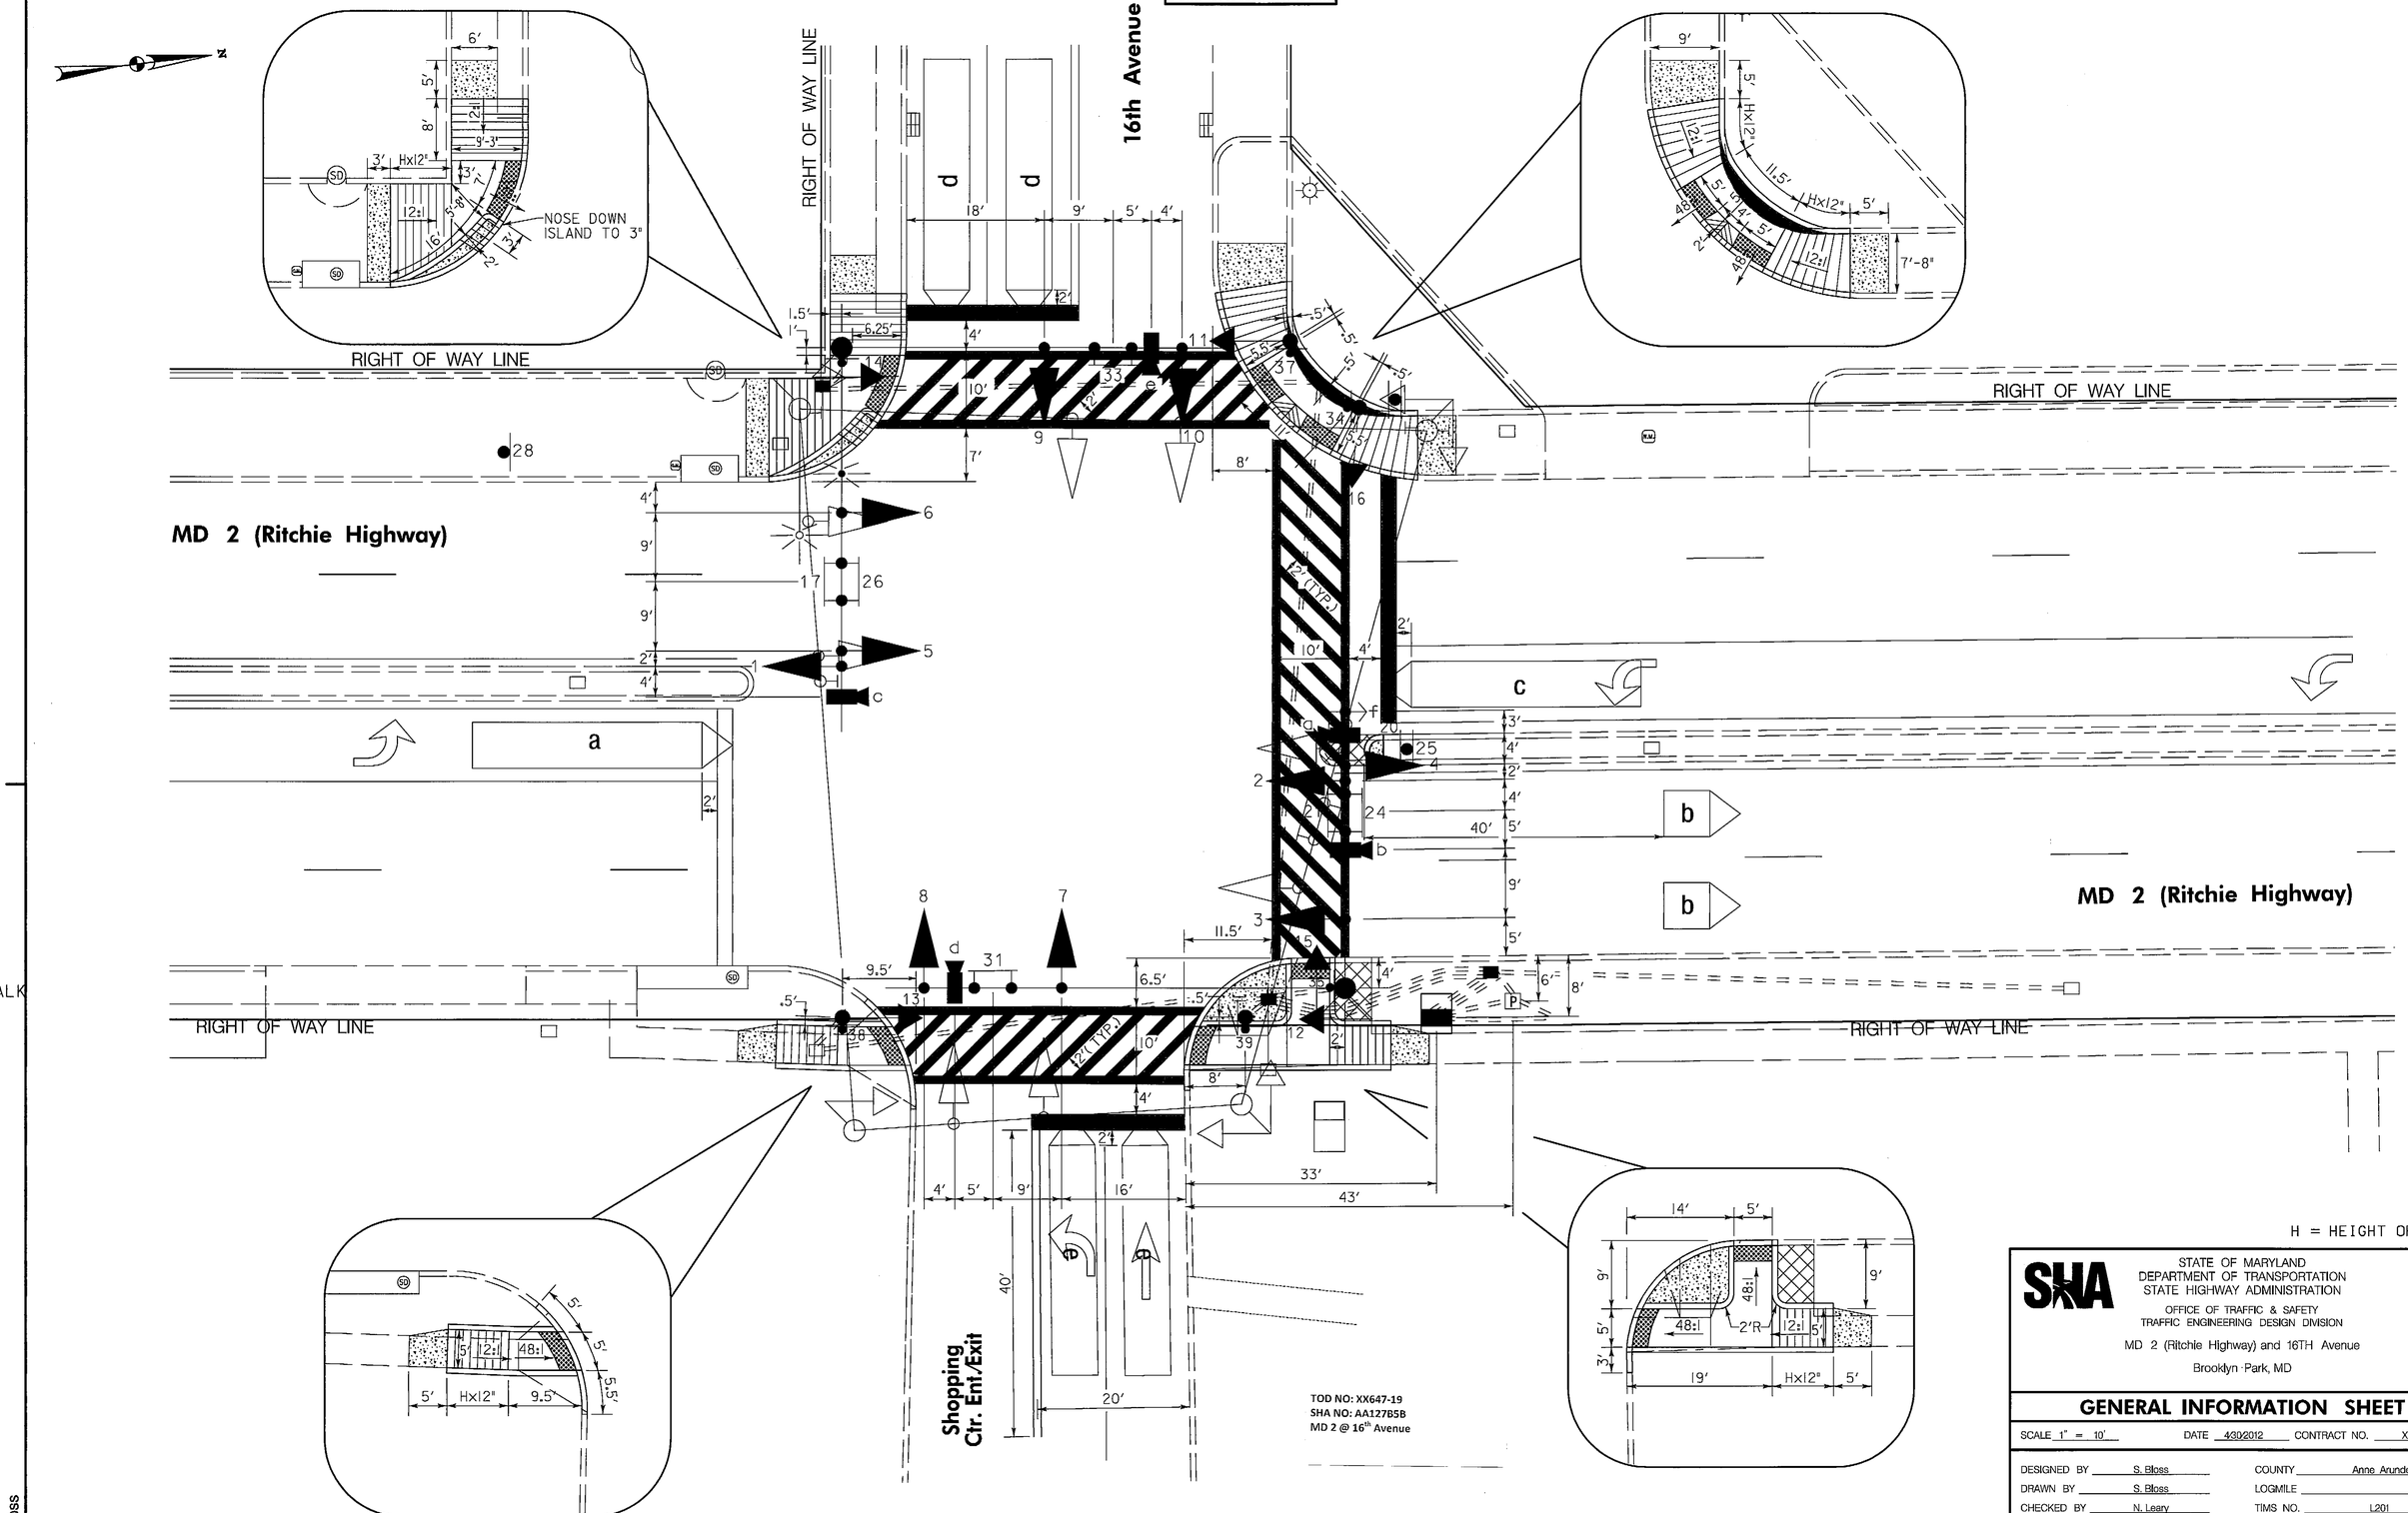

STATE OF MARYLAND
DEPARTMENT OF TRANSPORTATION
STATE HIGHWAY ADMINISTRATION

OFFICE OF TRAFFIC & SAFETY
TRAFFIC ENGINEERING DESIGN DIVISION

MD 2 (Ritchie Highway) and 16TH Avenue

Brooklyn Park, MD

GENERAL INFORMATION SHEET

SCALE 1" = 10' DATE 4/30/2012 CONTRACT NO. XX6475185

DESIGNED BY S. Bloss COUNTY Anne Arundel
DRAWN BY S. Bloss LOGMILE
CHECKED BY N. Leary TIMS NO. L201
F.A.P. NO. TOD NO.

TS NO. 2105C | DRAWING TSP-3 OF 4 | SHEET NO. 3 OF 4

PLOTTED: April 30, 2012
FILE: N:\31669-207\CADD\pSG-N003_L201.dgn

BY: sbloss