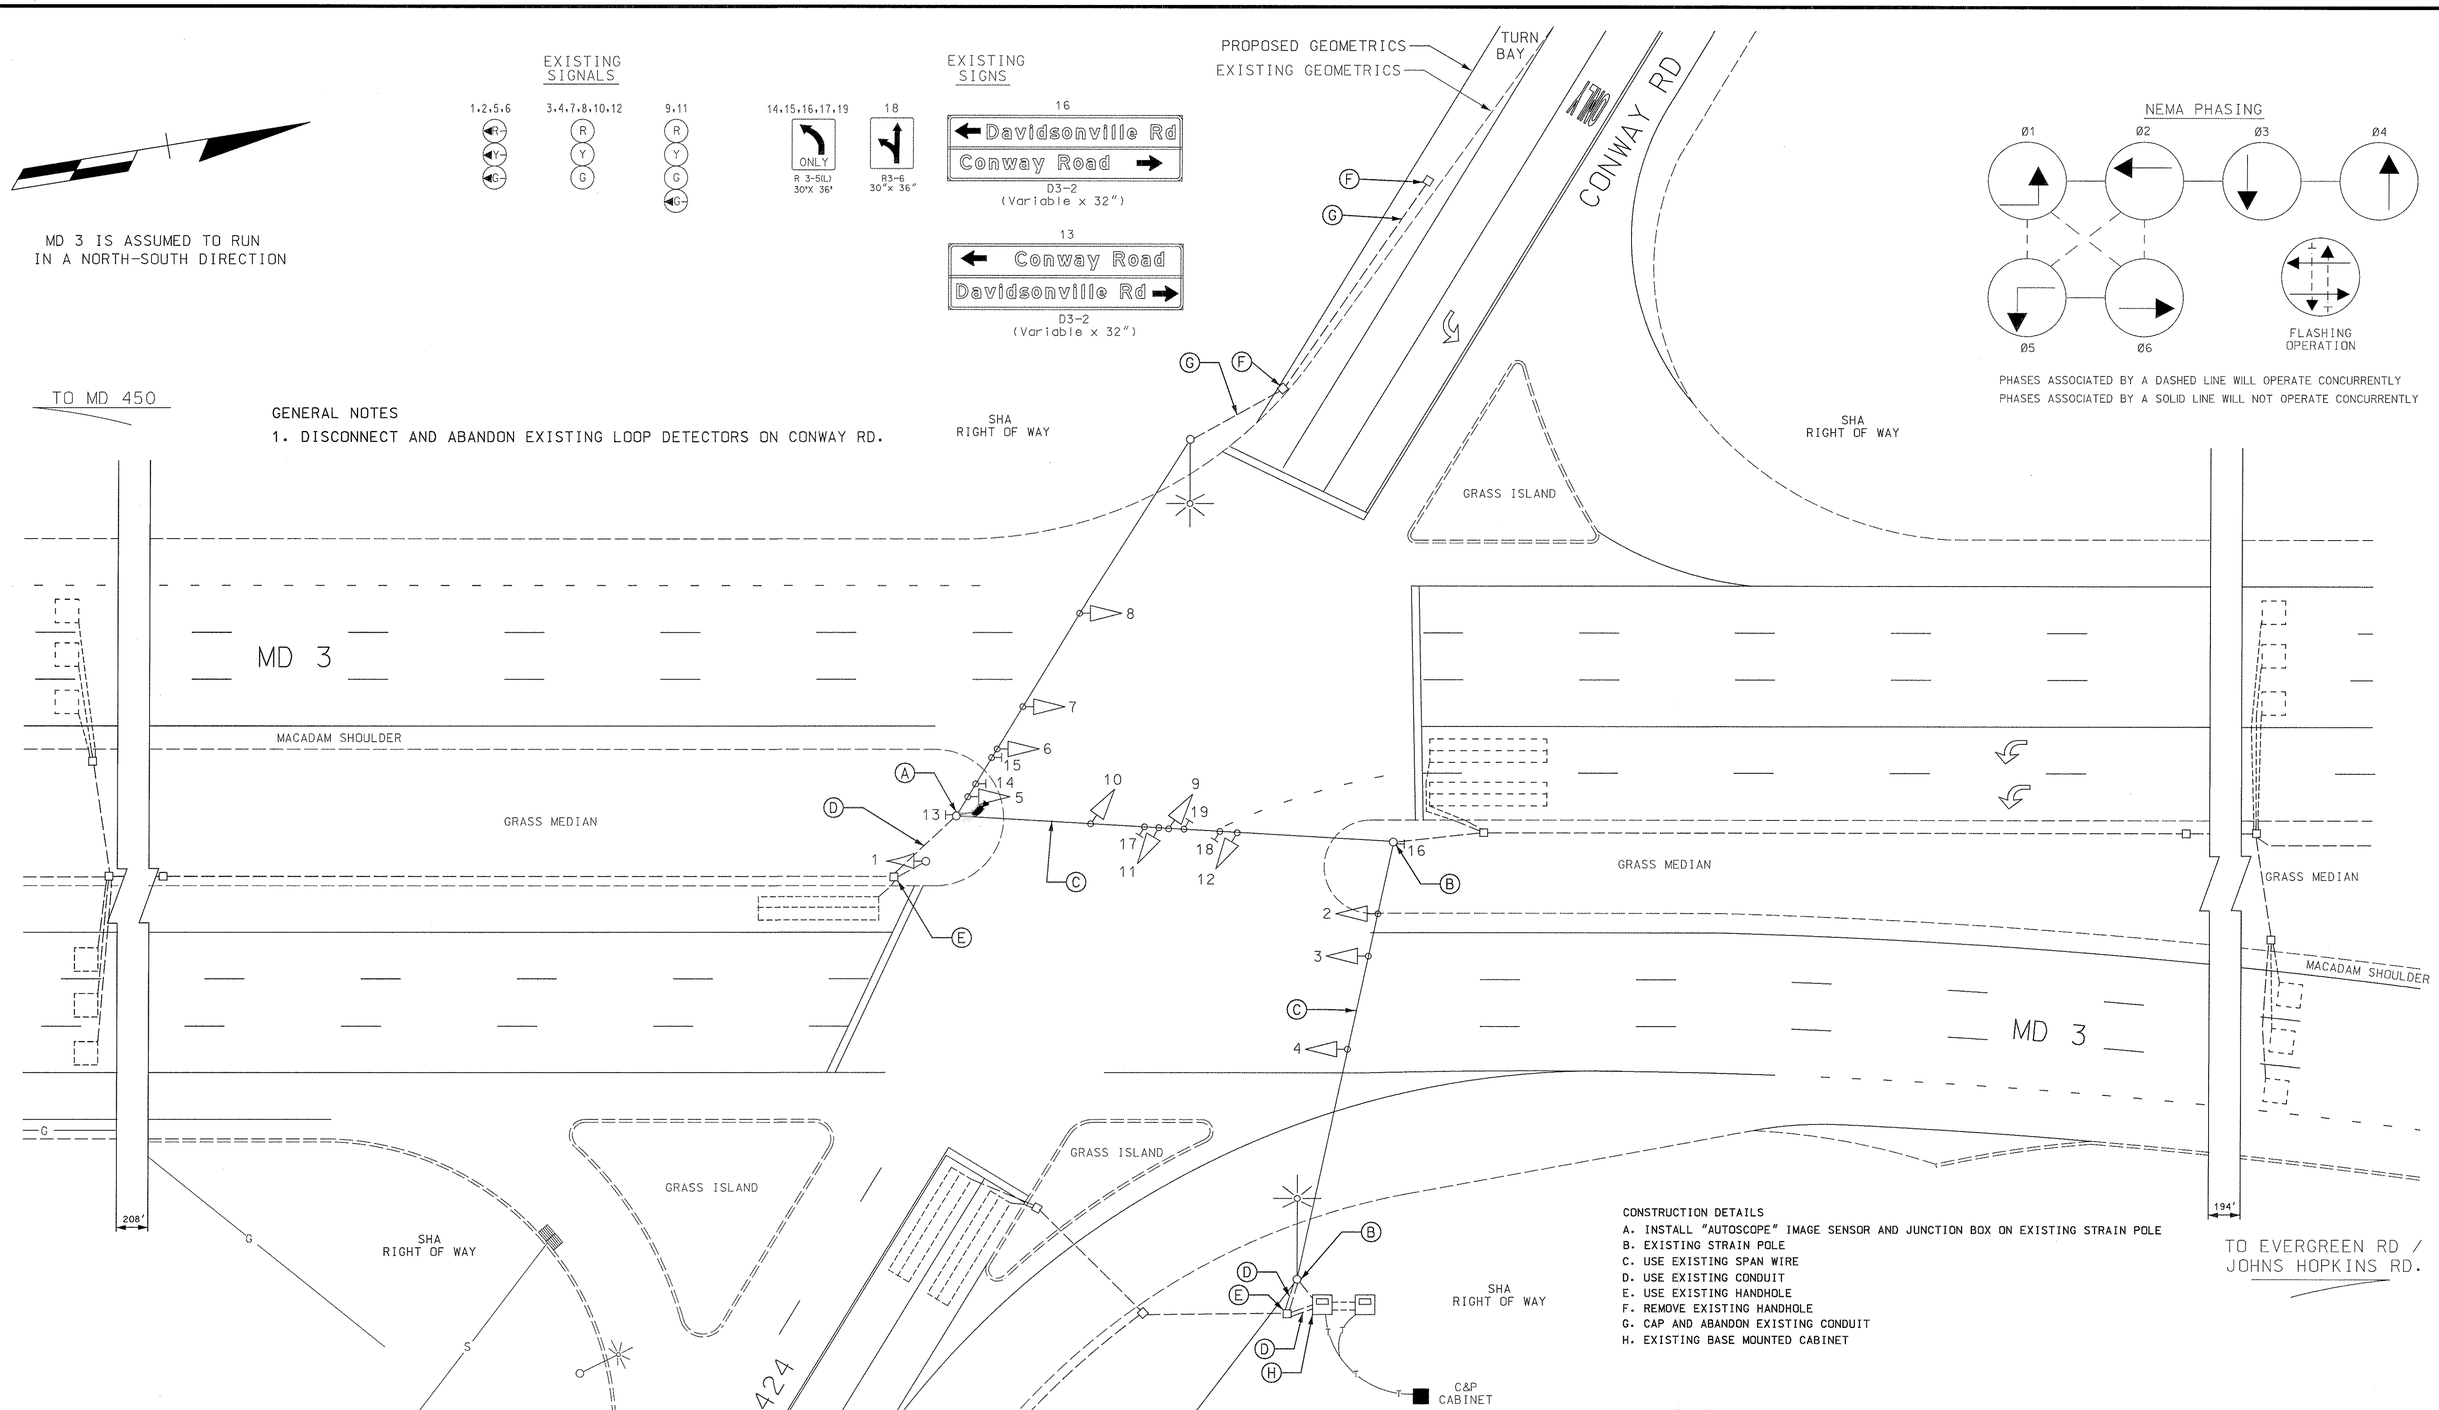

GENERAL NOTES

1. DISCONNECT AND ABANDON EXISTING LOOP DETECTORS ON CONWAY RD.

CONSTRUCTION DETAILS

A. INSTALL "AUTOSCOPE" IMAGE SENSOR AND JUNCTION BOX ON EXISTING STRAIN POLE
B. EXISTING STRAIN POLE
C. USE EXISTING SPAN WIRE
D. USE EXISTING CONDUIT
E. USE EXISTING HANDHOLE
F. REMOVE EXISTING HANDHOLE
G. CAP AND ABANDON EXISTING CONDUIT
H. EXISTING BASE MOUNTED CABINET

UTILITY LEGEND

G	GAS MAIN
W	WATER MAIN
S	SEWER MAIN
E	ELECTRIC CABLES
A	AERIAL CABLES
T	TELEPHONE CABLES

REVISIONS		
G	4-14-00	BW996M82
	REPLACE DETECTORS WITH "AUTOSCOPE" ON CONWAY RD.	
TMZ		
F	9-1-93	
	ADD I/C AND AS BUILT	
	SHA NO.: AA-549-501-576	
RRZ		

APPROVALS

TEAM LEADER, TRAFFIC ENGINEERING DESIGN DIVISION

ASST. CHIEF TRAFFIC ENGINEERING DESIGN DIVISION

CHIEF TRAFFIC ENGINEERING DESIGN DIVISION

DIRECTOR, TRAFFIC & SAFETY

ORIGINAL ON FILE

MARYLAND DOT - STATE HIGHWAY ADMINISTRATION

Office of Traffic & Safety

TRAFFIC ENGINEERING DESIGN DIVISION

TRAFFIC SIGNAL PLAN

MD 3 AND MD 424/CONWAY RD.

DRAWN BY:	D. DODA	F.A.P. NO.		TS NO. 160G	SHEET NO.
CHECKED BY:	D. DODA	S.H.A. NO.	AA-794X-575		
SCALE:	1"=20'	COUNTY:	ANNE ARUNDEL	T.I.M.S. NO. D846	1 OF 2
DATE:	4-26-71	LOG MILE:	02000302.21		