PHASING CHART

CURRENT PHASING WILL NOT BE CHANGED

WIRING DIAGRAM

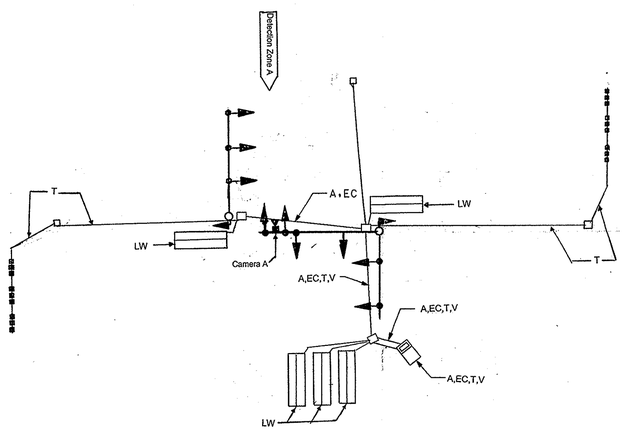

WIRING KEY

A – 2 CONDUCTOR ELECTRICAL CABLE (No. 14 AWG ALUM. SHIELD)

V – VIDEO DETECTION LEAD-IN CABLE

T – TRIPLE MICRO LOOP PROBE LEAD-IN CABLE

EC -EXISTING CABLE

LW -LOOP WIRE

MARYLAND DOT - STATE HIGHWAY ADMINISTRATION
Office of Traffic & Safety
TRAFFIC ENGINEERING DESIGN DIVISION
GENERAL INFORMATION
MD 3 (BUS.) AND NOLPARK COURT

DRAWN BY: M.HOWELL		F.A.P. NO.		TS NO. 3572 C	SHEET NO.
CHECKED BY: T.ZAYDEL		S.H.A. NO.			
SCALE: 1" = 20'		COUNTY: ANNE ARUNDEL		T.I.M.S. NO. F-643	2 OF 2
DATE: 2-03		LOG MILE:			

m:\1000\02-1090\signal.dgn Feb. 27, 2003 10:11:41