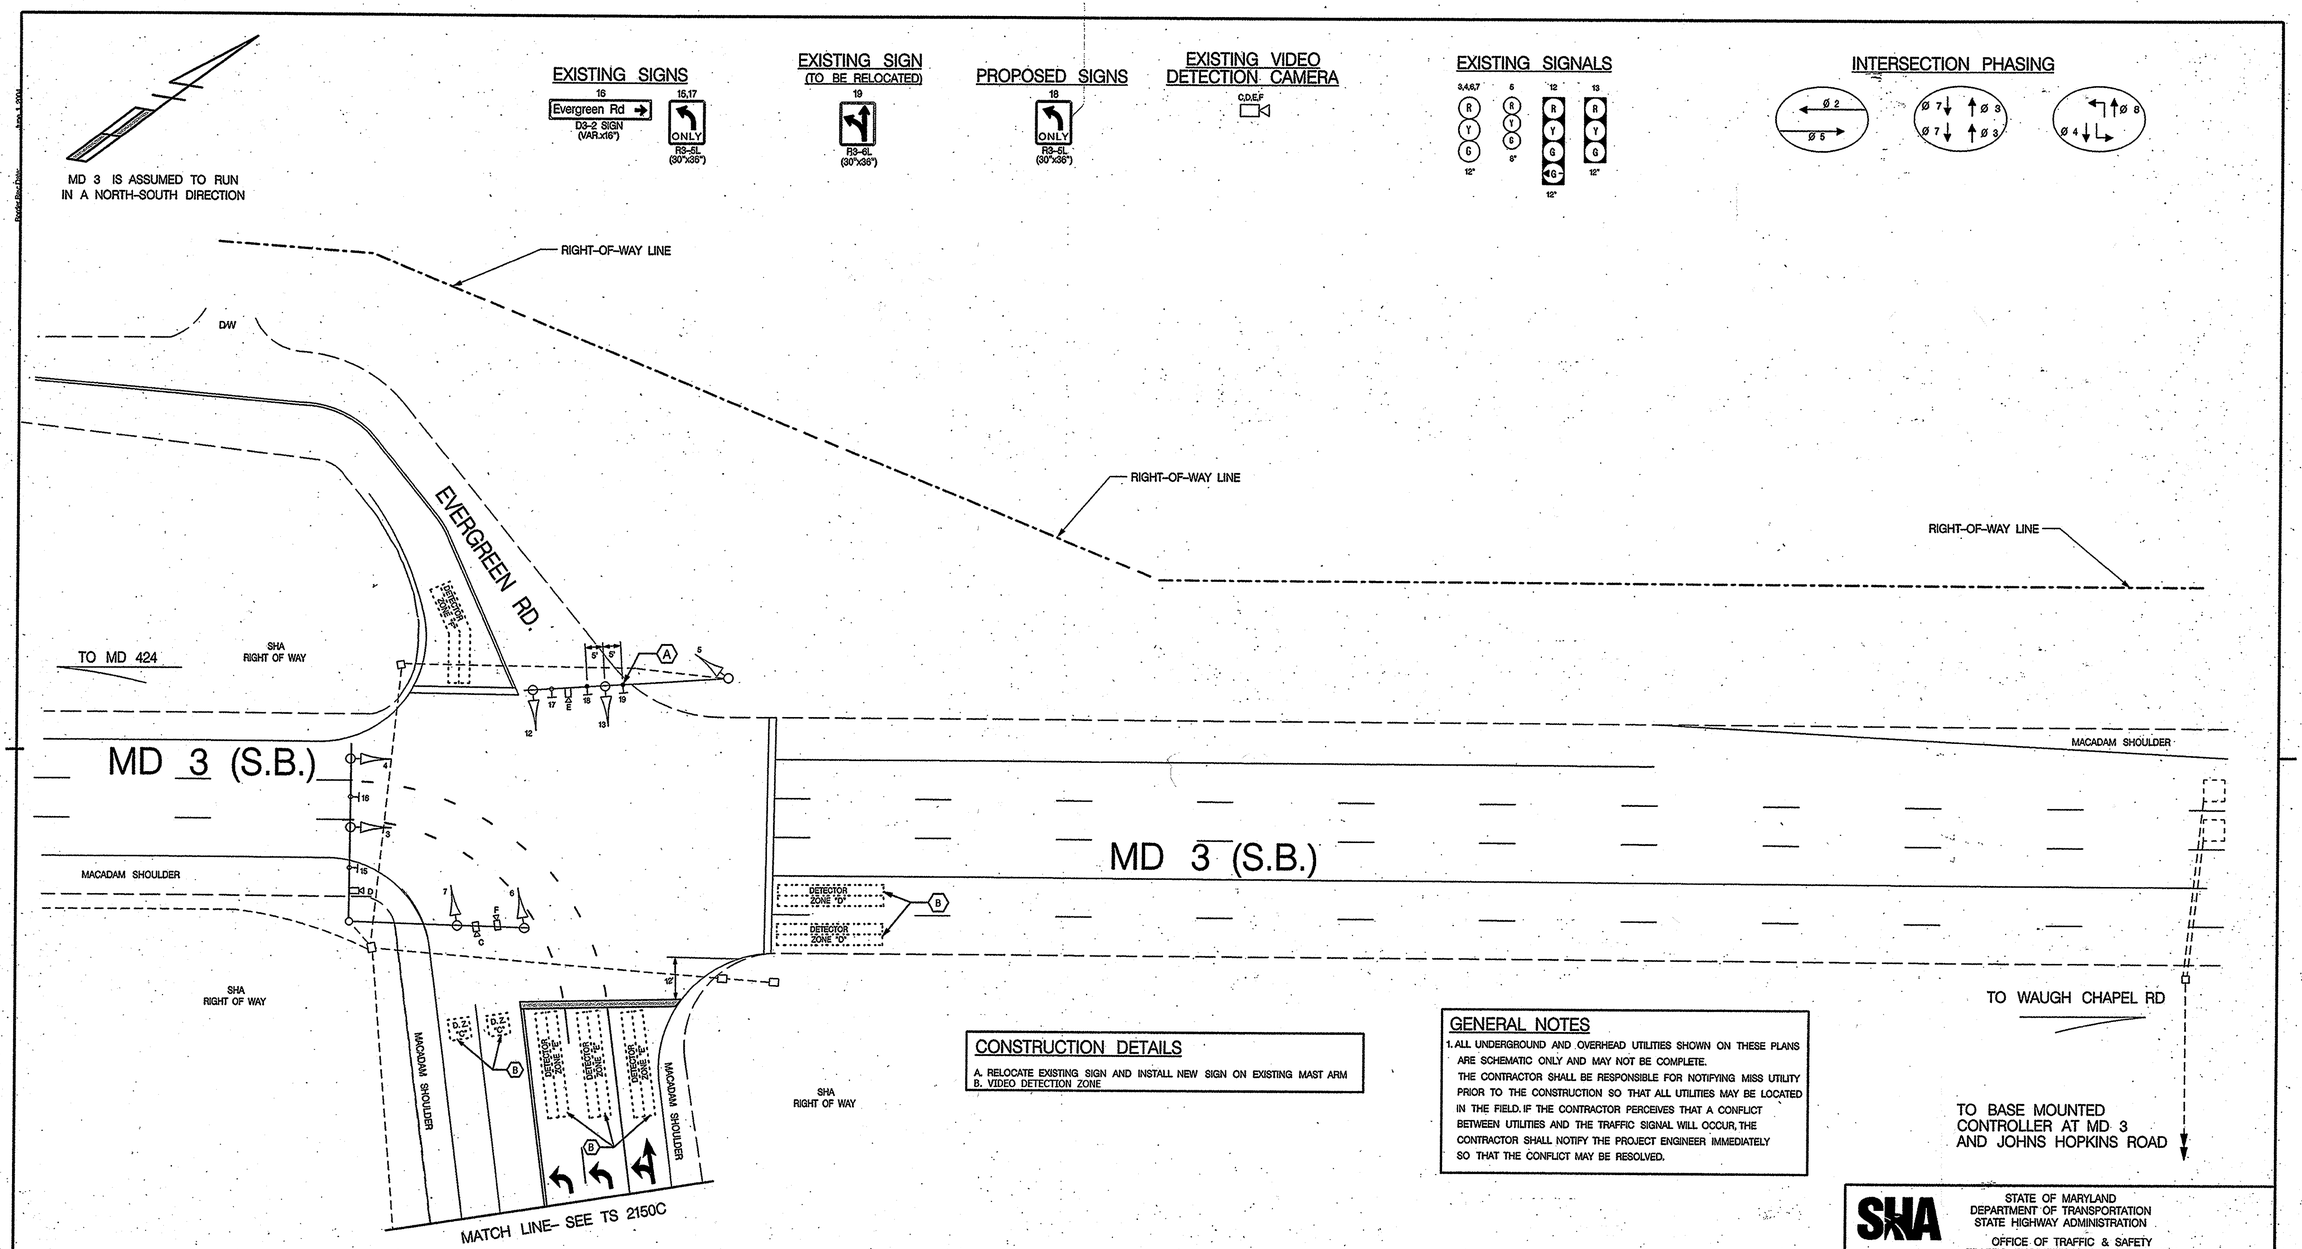

CONSTRUCTION DETAILS

A. RELOCATE EXISTING SIGN AND INSTALL NEW SIGN ON EXISTING MAST ARM
B. VIDEO DETECTION ZONE

GENERAL NOTES

1. ALL UNDERGROUND AND OVERHEAD UTILITIES SHOWN ON THESE PLANS ARE SCHEMATIC ONLY AND MAY NOT BE COMPLETE.
THE CONTRACTOR SHALL BE RESPONSIBLE FOR NOTIFYING MISS UTILITY PRIOR TO THE CONSTRUCTION SO THAT ALL UTILITIES MAY BE LOCATED IN THE FIELD. IF THE CONTRACTOR PERCEIVES THAT A CONFLICT BETWEEN UTILITIES AND THE TRAFFIC SIGNAL WILL OCCUR, THE CONTRACTOR SHALL NOTIFY THE PROJECT ENGINEER IMMEDIATELY SO THAT THE CONFLICT MAY BE RESOLVED.

LEGEND OF UNDERGROUND AND OVERHEAD UTILITIES

AERIAL CABLE	A
ELECTRICAL	E
TELEPHONE	T
GAS	G
SEWER	S
WATER	W
CABLE TV	TV

TRAFFIC CONCEPTS, INC.
325 Gambrills Road
Suite E
Gambrills, MD 21054
(410) 923-7101
FAX (410) 923-6473
EMAIL TRAFFIC.CONCEPTS@COMCAST.NET

APPROVALS

TEAM LEADER
ASST. DIV. CHIEF
DIVISION CHIEF
OFFICE DIRECTOR
ORIGINAL ON FILE

REVISIONS

F	REPLACE SIGNING DUE TO GEOMETRIC IMPROVEMENTS					
2-27-07	SHA NO. BW-696M/82					
TMZ						
E	A7205185 REPLACE LOOP DETECTORS W/ VIDEO DETECTORS					7-27-06
JA	BT	JAH	MAR	WH	WH for TH	
D	UPGRADE RED LIGHT CAMERAS					1-12-06
MAR						

STATE OF MARYLAND
DEPARTMENT OF TRANSPORTATION
STATE HIGHWAY ADMINISTRATION

OFFICE OF TRAFFIC & SAFETY
TRAFFIC ENGINEERING DESIGN DIVISION

TRAFFIC SIGNAL PLAN
MD 3 (SOUTHBOUND) AND EVERGREEN ROAD

SCALE	1"=20'	DATE	12/06
CONTRACT NO.	AA438-509-585		
DESIGNED BY	D. DISTANCE	COUNTY	ANNE ARUNDEL
DRAWN BY	J. KRATT DCD	LOGMILE	02000303.15
CHECKED BY		T.I.M.S. NO.	I-183
F.A.P. NO.	N/A	TOD NO.	
DRAWING NO.	TS-2151F	SHEET NO.	2 OF 3

m:\1500\1576\2-22-07-signal.dgn Mar. 01, 2007 11:33:14