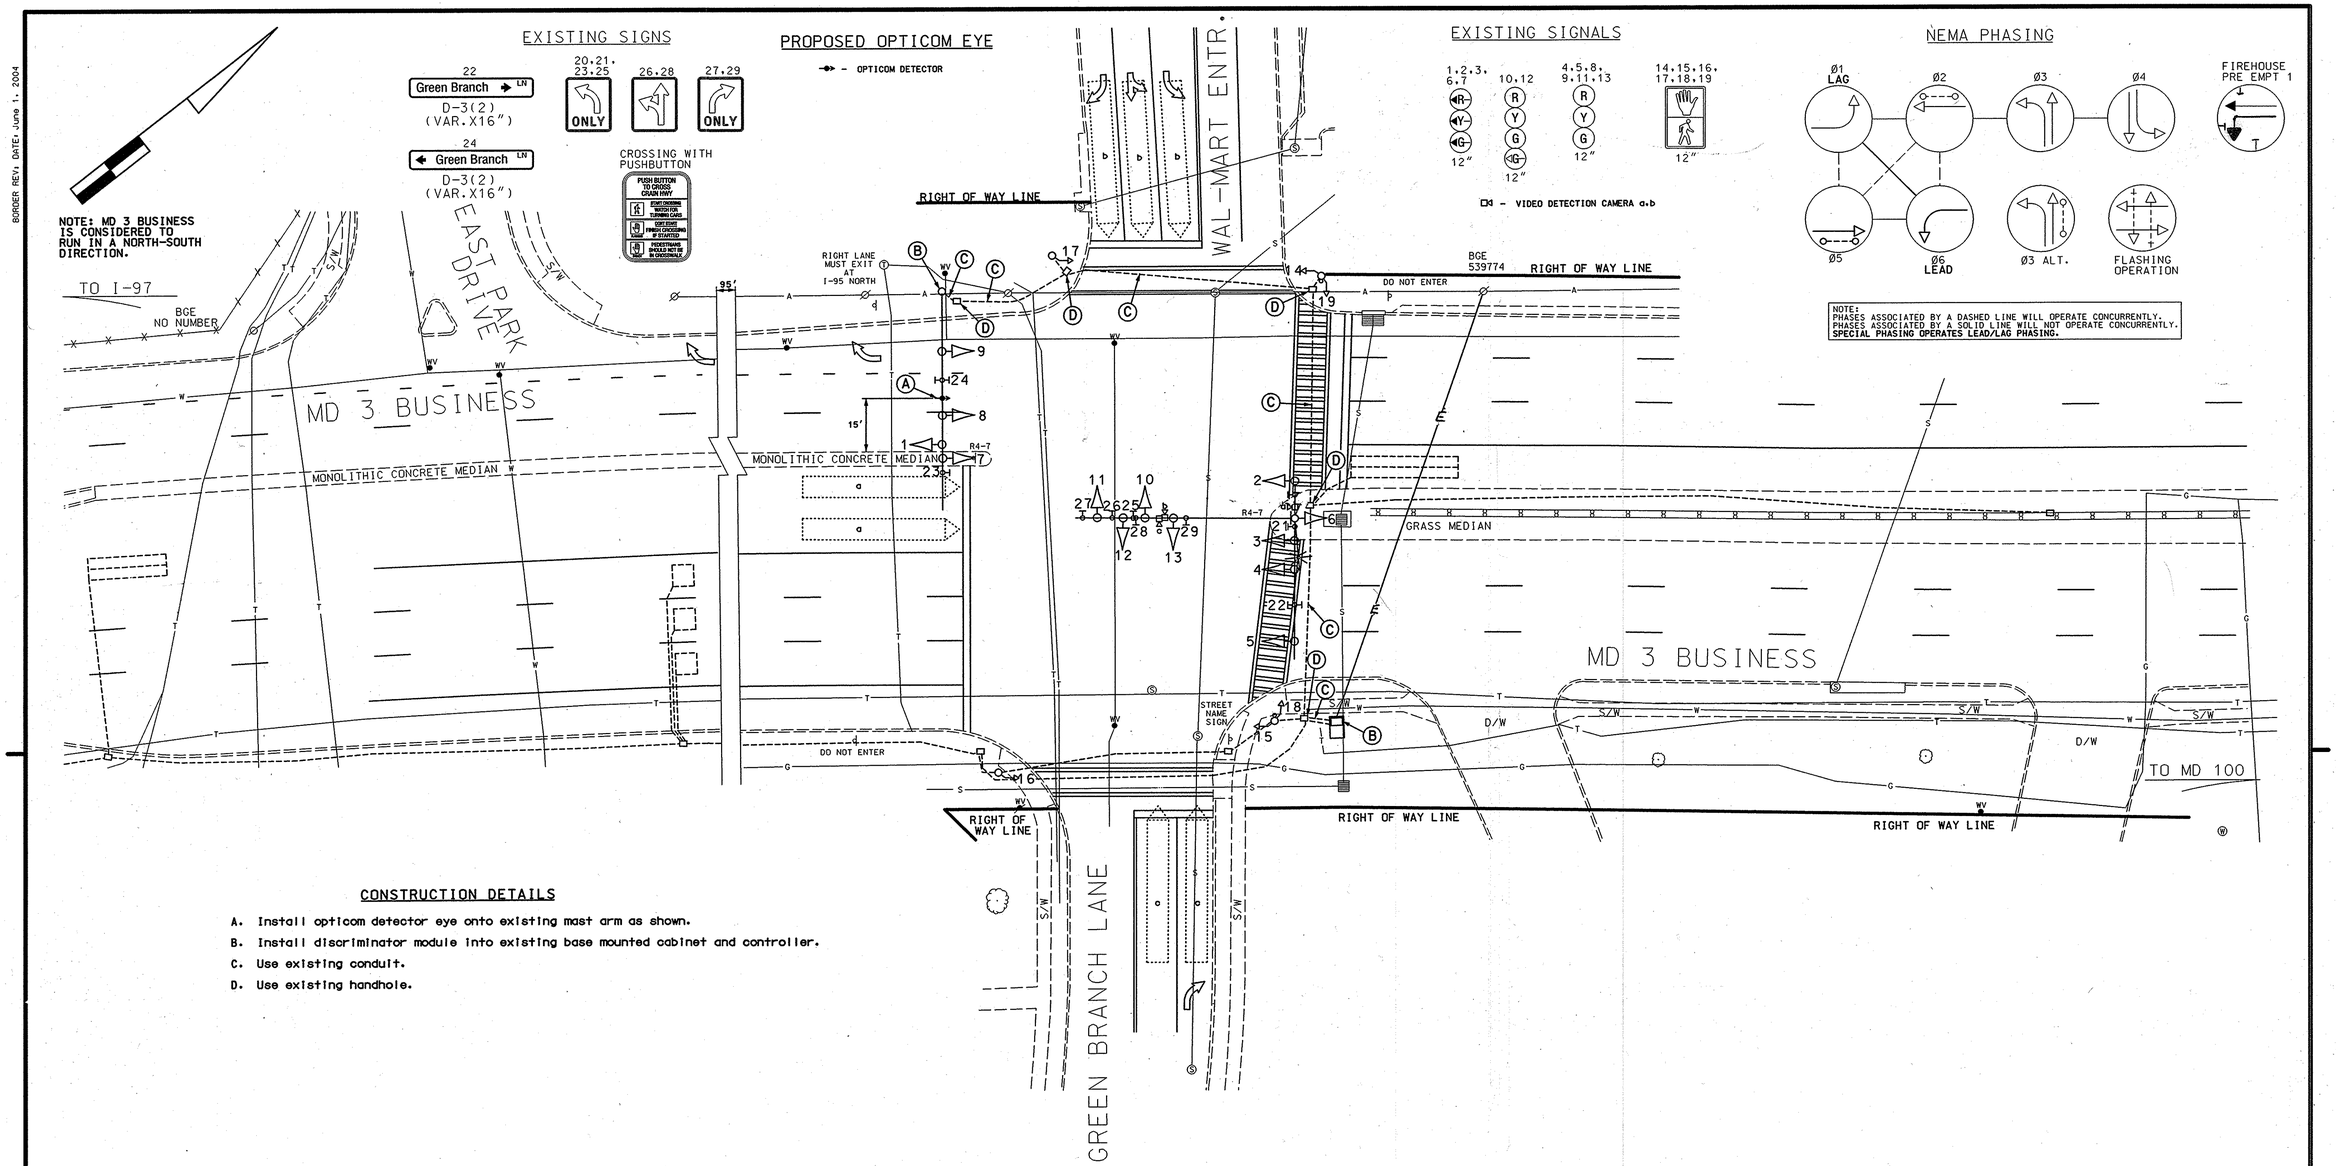

CONSTRUCTION DETAILS

A. Install opticom detector eye onto existing mast arm as shown.

B. Install discriminator module into existing base mounted cabinet and controller.

C. Use existing conduit.

D. Use existing handhole.

GEOMETRIC LEGEND

PROPOSED
EXISTING

LEGEND OF UNDERGROUND AND OVERHEAD UTILITIES

AERIAL CABLE	A	A
ELECTRIC	E	E
TELEPHONE	T	T
GAS	G	G
SEWER	S	S
WATER	W	W
CABLE TV	TV	TV

REVISION "D"

STREET TRAFFIC STUDIES, LTD.
400 Crain Hwy. N.W.
Glen Burnie, MD 21061
Ph (410) 590-5500
Fax (410) 590-5537

5313A.DGN T-89

APPROVALS

ORIGINAL ON FILE

TEAM LEADER
ASST. DIV.
DIVISION CHIEF
OFFICE DIRECTOR

REVISIONS

D AT9365185 5/10/07
INSTALL OPTICOM SB
BUS MD 3 TIMS #1241
JWA | WM | TAZ | MAR | BRK | TH

C TIMS #0064 01/24/05
SIGNAL MODIFICATION
SHA CONTRACT NO. AA3375176
SWA/JNW | SMH | JAH | DAZ | | BRK

B TIMS #0620 10/25/99
WIDEN WEST LEG OF
THE INTERSECTION
TAZ | MAR | | | BRK | TH

PLOTTED: #DATETIME#
FILE: #FILE#

STATE OF MARYLAND
DEPARTMENT OF TRANSPORTATION
STATE HIGHWAY ADMINISTRATION

SHA

MD 3 BUSINESS AT
GREEN BRANCH LN./
WALMART ENT.

GLEN BURNIE, MARYLAND

TRAFFIC SIGNAL PLAN

SCALE 1"= 20' DATE 09/1993 CONTRACT N03855T2507622

DESIGNED BY
DRAWN BY J.L.H.
CHECKED BY K.W.S.
F.A.P. NO.

COUNTY ANNE ARUNDEL
LOGMILE 02B00300.80
TIMS NO. I-241
TOD NO.

TS NO.3383D | DRAWING NO. 1 OF 7 | SHEET NO. OF

DRILL HOLES
DRILL HOLES
DRILL HOLES

BORDER REV: DATE: June 1, 2004

#TIMEDATE# #USERNAME# Wed, May 30, 2007 10:25:55