NOTE: MD 70 IS ASSUMED TO RUN IN AN EAST-WEST DIRECTION.

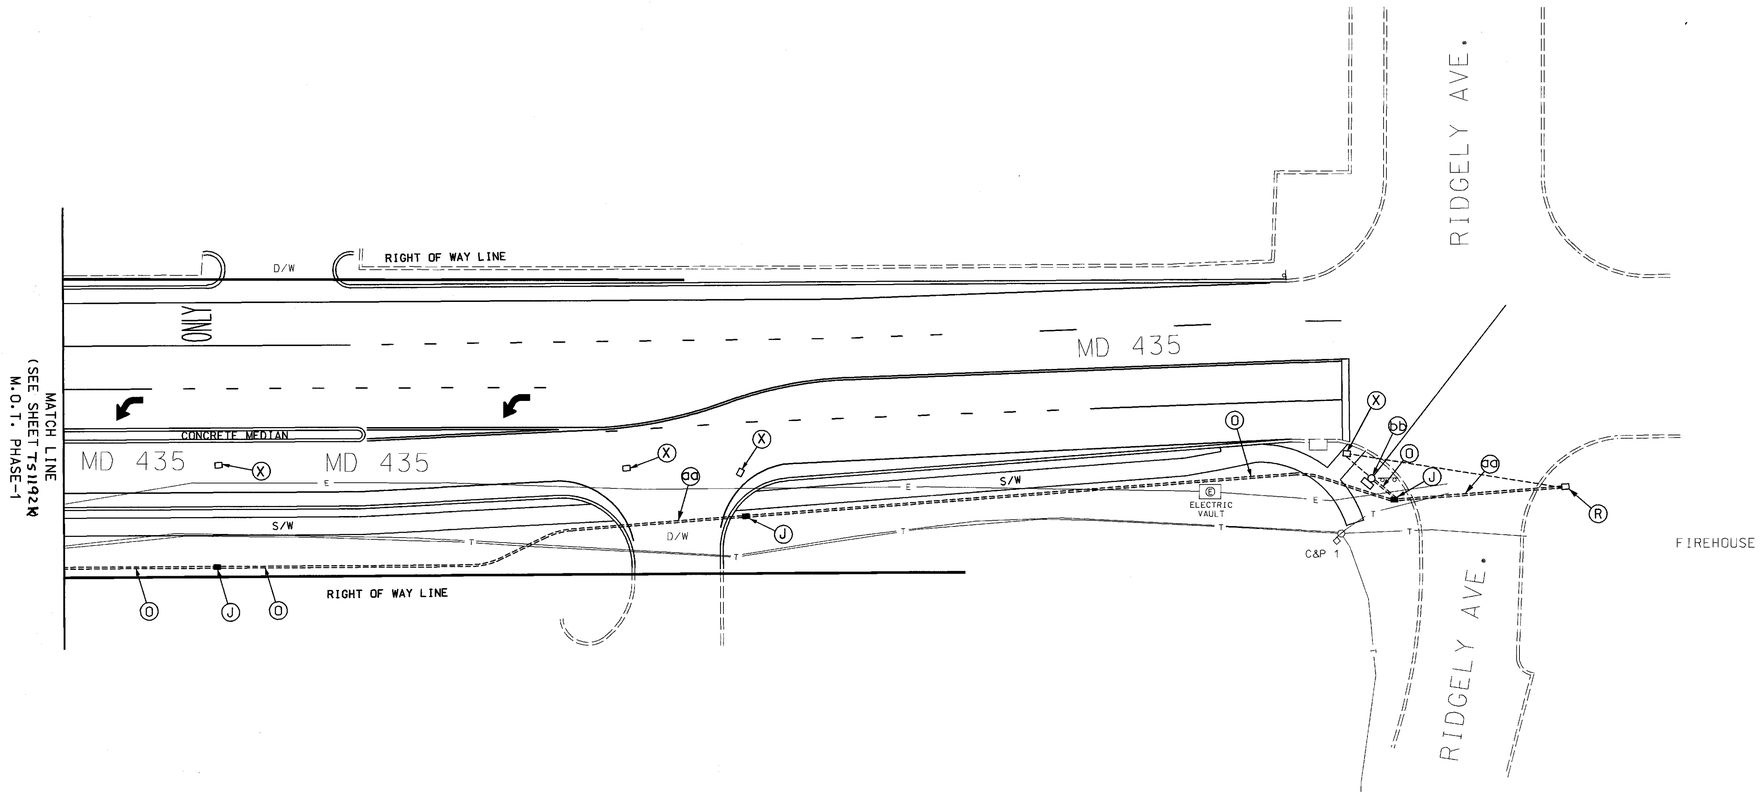

CONSTRUCTION DETAILS

J. Install handhole.

O. Install 3" polyvinyl chloride electrical conduit (Schedule 80) (trenched).

R. Use existing handhole, replace frame and cover.

X. Remove existing handhole, cap and abandon existing conduit.

aa. Install 3" polyvinyl chloride electrical conduit (Schedule 80) (bored).

bb. Install 3" elbow into existing pole foundation. Disconnect existing pushbutton cable and pull back across Ridgely Ave. and reroute through proposed condiuit to the pole mounted cabinet.

INTERCONNECT PLAN

TO BE INSTALLED DURING M.O.T. PHASE-1

GEOMETRIC LEGEND

PROPOSED
EXISTING

LEGEND OF UNDERGROUND AND OVERHEAD UTILITIES

AERIAL CABLE	A	A
ELECTRIC	E	E
TELEPHONE	T	T
GAS	G	G
SEWER	S	S
WATER	W	W
CABLE TV	TV	TV

REVISION "K"

STREET TRAFFIC STUDIES, LTD.
400 Crain Hwy. NW.
Glen Burnie, MD 21061
Ph (410) 590-5500
Fax (410) 590-6637

433810.dgn TASK-78

REVISIONS	APPROVALS
	TEAM LEADER, TRAFFIC ENGINEERING DESIGN DIVISION
	ASST. CHIEF, TRAFFIC ENGINEERING DESIGN DIVISION
	CHIEF, TRAFFIC ENGINEERING DESIGN DIVISION
	DIRECTOR, TRAFFIC & SAFETY — 1-21-03

MARYLAND DOT - STATE HIGHWAY ADMINISTRATION
Office of Traffic & Safety
TRAFFIC ENGINEERING DESIGN DIVISION

MD 70 (ROSCOE ROWE BLVD) AND MD 435

DRAWN BY: SR BARANOWSKI	F.A.P. NO.		TS NO. 1192 K-I	C	SHEET NO.
CHECKED BY:	S.H.A. NO.	AA-971X-000-585			
SCALE: 1"= 20'	COUNTY:	ANNE ARUNDEL	T.I.M.S. NO. F 287X		OF
DATE: 1-8-03	LOG MILE:	02007000.79			