EXISTING SIGN TO BE REMOVED

22

SIGNS

20

W 3-3
36"x 36"

21A,21B

PROPOSED VIDEO DETECTION CAMERA

a,b,c,d

SIGNALS

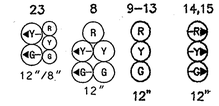

PHASING

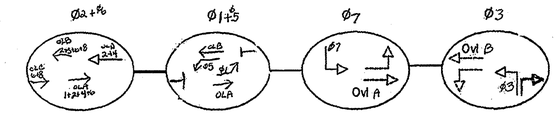

VIDEO DETECTION ZONE

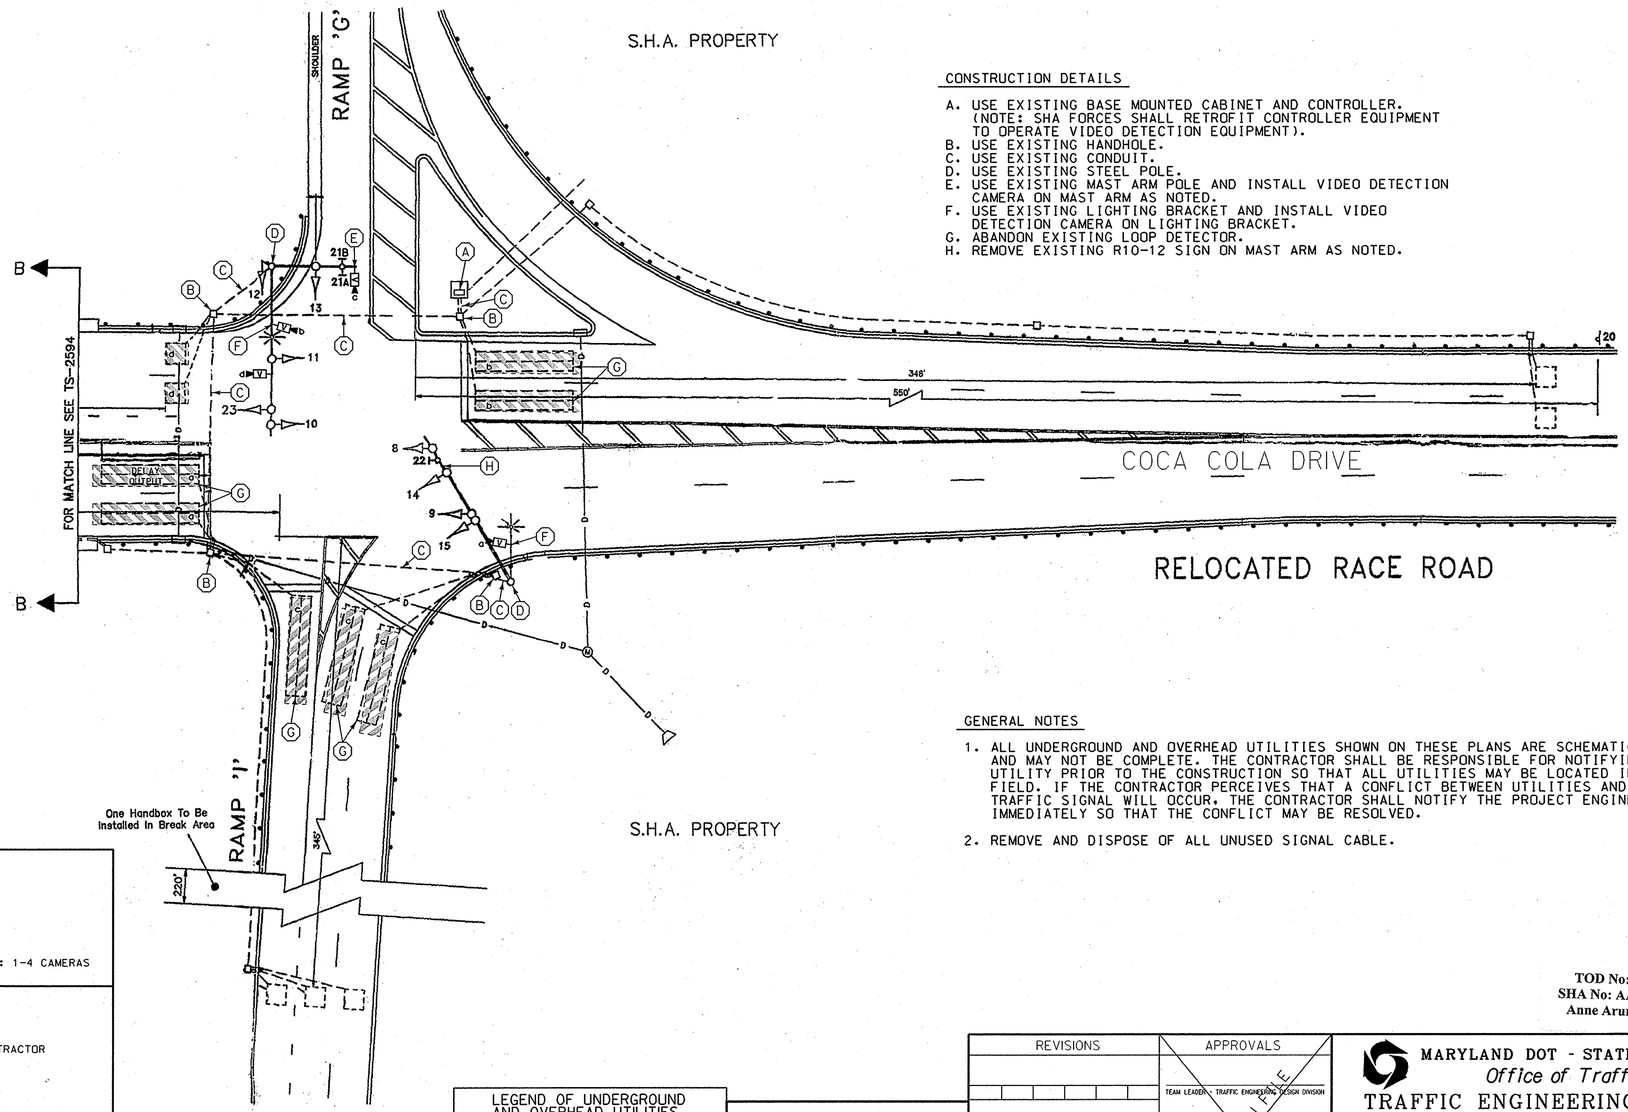

CONSTRUCTION DETAILS

A. USE EXISTING BASE MOUNTED CABINET AND CONTROLLER. (NOTE: SHA FORCES SHALL RETROFIT CONTROLLER EQUIPMENT TO OPERATE VIDEO DETECTION EQUIPMENT).
B. USE EXISTING HANDHOLE.
C. USE EXISTING CONDUIT.
D. USE EXISTING STEEL POLE.
E. USE EXISTING MAST ARM POLE AND INSTALL VIDEO DETECTION CAMERA ON MAST ARM AS NOTED.
F. USE EXISTING LIGHTING BRACKET AND INSTALL VIDEO DETECTION CAMERA ON LIGHTING BRACKET.
G. ABANDON EXISTING LOOP DETECTOR.
H. REMOVE EXISTING R10-12 SIGN ON MAST ARM AS NOTED.

Flashing Operation

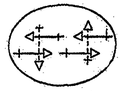

GENERAL NOTES

1. ALL UNDERGROUND AND OVERHEAD UTILITIES SHOWN ON THESE PLANS ARE SCHEMATIC ONLY AND MAY NOT BE COMPLETE. THE CONTRACTOR SHALL BE RESPONSIBLE FOR NOTIFYING MISS UTILITY PRIOR TO THE CONSTRUCTION SO THAT ALL UTILITIES MAY BE LOCATED IN THE FIELD. IF THE CONTRACTOR PERCEIVES THAT A CONFLICT BETWEEN UTILITIES AND THE TRAFFIC SIGNAL WILL OCCUR, THE CONTRACTOR SHALL NOTIFY THE PROJECT ENGINEER IMMEDIATELY SO THAT THE CONFLICT MAY BE RESOLVED.
2. REMOVE AND DISPOSE OF ALL UNUSED SIGNAL CABLE.

EQUIPMENT LIST "A"

A. EQUIPMENT TO BE SUPPLIED BY THE SHA

ITEM NO.	QUANTITY	DESCRIPTION
9086	1 EACH	VIDEO INTERFACE EQUIPMENT: 1-4 CAMERAS

EQUIPMENT LIST "B"

B. EQUIPMENT TO BE FURNISHED AND/OR INSTALLED BY THE CONTRACTOR

ITEM NO.	QUANTITY	DESCRIPTION
1001	1 EACH	MAINTENANCE OF TRAFFIC
8004	1 EACH	REMOVE AND DISPOSE OF EXISTING MATERIAL AND EQUIPMENT AS PER ASSIGNMENT
8026	4 EACH	VIDEO DETECTION CAMERA
8027	3 EACH	CONTROL CABLE, 250 FT. VIDEO DETECTION CAMERA TO CONTROLLER
8028	1 EACH	CONTROL CABLE, 500 FT. VIDEO DETECTION CAMERA TO CONTROLLER

LEGEND OF UNDERGROUND AND OVERHEAD UTILITIES

AERIAL CABLE	A
ELECTRICAL	E
TELEPHONE	T
GAS	G
SEWER	SS
STORM DRAIN	SD
WATER	W
CABLE TV	TV

WR&A
Whitman, Requardt and Associates, LLP
801 South Caroline Street
Baltimore, Maryland 21231
(410) 235-3450

REVISIONS

(B) ADD VIDEO DETECTION CONTRACT NO. AT7245185 3/31/2006
SRB NML
(A) REDESIGN FOR NEW GEOMETRICS REVISION NO. SHA NO. AW-890-501-070 1/4/1993

APPROVALS

ORIGINAL ON FILE
TEAM LEADER - TRAFFIC ENGINEERING DESIGN DIVISION
ASST. TRAFFIC ENGINEERING DESIGN DIVISION
CHIEF TRAFFIC ENGINEERING DESIGN DIVISION
DIRECTOR, TRAFFIC & SAFETY

MARYLAND DOT - STATE HIGHWAY ADMINISTRATION
Office of Traffic & Safety
TRAFFIC ENGINEERING DESIGN DIVISION
TRAFFIC SIGNALIZATION PLAN
COCA COLA DR. AND MD 100 RAMP 'G' WB

DRAWN BY: J.A. BOLING	F.A.P. NO.		TS NO. 2595B
CHECKED BY: D.J. DODA	S.H.A. NO.	AW-890-501-070	
SCALE: 1" = 20'	COUNTY:	ANNE ARUNDEL	T.I.M.S. NO. 1775
DATE: 10/29/1989	LOG MILE:		SHEET NO. ___ OF ___

TOD No: AT724-08
SHA No: AA426A55/B55
Anne Arundel County

m:\3155619\sg07mdl00rampj.dgn