BENCHMARK REFERENCES

BM 457 : BRASS MONUMENT SET 37.28' NORTH OF POLE #36 (C & P), 227.91' NE OF POLE #24070 (G & E), 30.11' NW OF A 24" TWIN MAPLE. ELEV. 163.288

BM 457-A2 : REBAR SET 13.75' NORTH OF POLE #46G071, 112.58' NE OF A FH ON THE WEST SIDE OF PIONEER DR., 10.70' NW OF A STORM DRAIN DROP INLET FROM THE NW CORNER ELEV. 149.013

CONC. CURB & GUTTER CONSTRUCTION TABLE

℄ SURVEY ℄ CONSTR. STATION	OFFSET FROM ℄ (FT.)	TOP OF CURB ELEV.	REMARKS
101 + 72	48.5	147.05	P.T. OF 5' RADIUS
102 + 00	47.0 LT.	147.01	AT FACE OF CURB
102 + 50	46.5 LT.	149.79	"
103 + 00	46.0 LT.	151.34	"
103 + 50	46.5 LT.	153.05	"
104 + 00	48.0 LT.	154.19	"
104 + 50	48.5 LT.	156.17	"
105 + 00	52.5 LT.	157.80	"
105 + 50	49.5 LT.	158.99	"
106 + 00	48.0 LT.	160.53	"
106 + 04	49.0	—	MEET EX. C. & G.

LIST OF SYMBOLS

- Baseline of Survey and Construction
- Edge of Existing Travelway
- 24" CMP — Existing Storm Drain Pipe
- Existing Curb and Gutter
- Existing Right-of-Way Line
- Centerline of Road
- 150 — Existing Contour
- Existing Trees
- Sign
- 149.0 — Toe of Slope with Elevation

STRUCTURE SCHEDULE

STRUCTURE #	TOP ELEV	INV ELEV	STD. NO.
I-1	150.77*	148.20	MD. 374.31
MH-1	160.40	156.85	MD. 388.00
MH-2	156.20	153.90	MD. 389.00
E-1	—	153.40	MD. 370.01
E-2	—	147.80	MD. 371.01

* TOP OF CURB ELEV.

F.H.WA REGION NO	STATE	FED. AID PROJ. NO	SHEET NO.	TOTAL SHEETS
3	MD.			

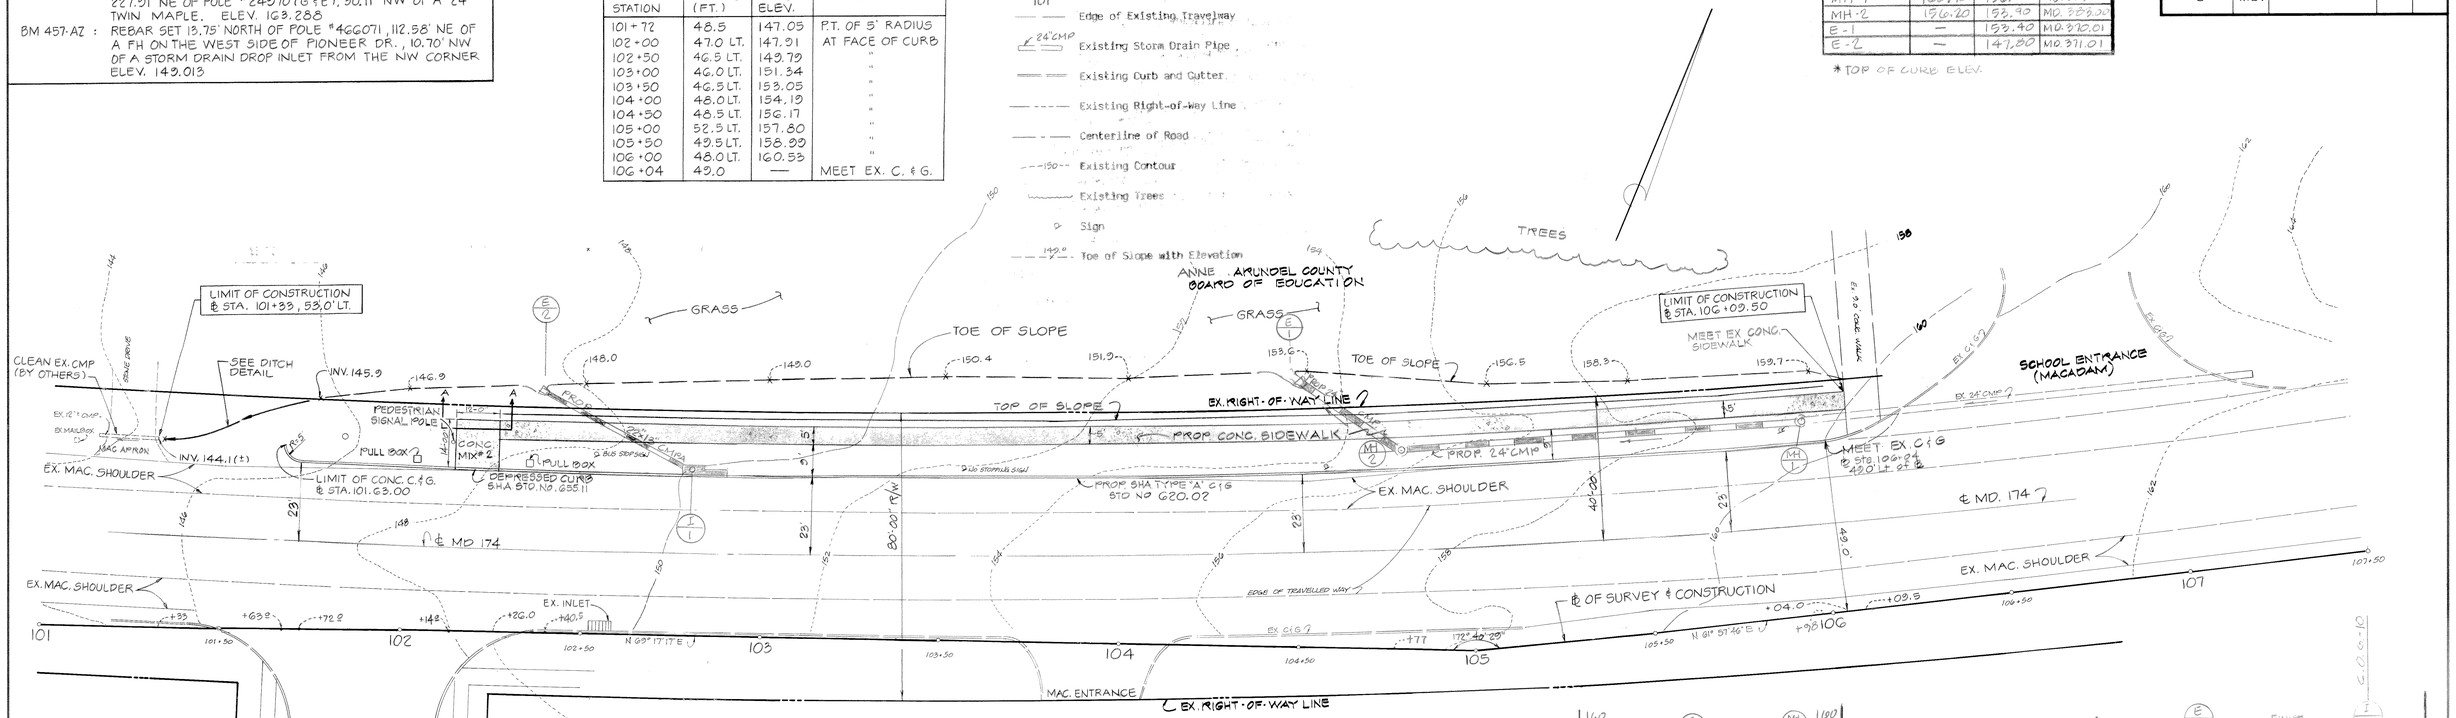

LIST OF ABBREVIATIONS

℄	Baseline
℄	Centerline
C & G	Curb and Gutter
CMP	Corrugated Metal Pipe
CONC	Concrete
Ex.	Existing
Inv.	Invert
L.F.	Linear Feet
MAC	Macadam
MD	Maryland
R	Radius
R/W	Right-of-way
Sta.	Station
Std.	Standard
SSF	Slope Silt Fence

REVISIONS	APPROVALS
	CHIEF, DESIGN SECTION
	ASST. DISTRICT ENGINEER, TRAFFIC
	CHIEF, BUREAU OF TRAFFIC ENGINEERING
	DEPUTY CHIEF ENGINEER, OFFICE OF TRAFFIC

MARYLAND DEPARTMENT OF TRANSPORTATION
STATE HIGHWAY ADMINISTRATION – OFFICE OF TRAFFIC
BUREAU OF TRAFFIC ENGINEERING

DRAWN BY: C.R.
DES. BY: T.L.
CHK. BY:

MARYLAND RTE. 174 AT PIONEER ROAD
SIDEWALK & CURB & GUTTER CONSTR. PLAN

COUNTY: ANNE ARUNDEL

DATE: 11/11/88
SCALE: 1" = 20'
F.A.P. NO.
S.H.A. NO.
TS/FILE NO. X 2494 (LG)
SHEET NO. 2 OF 8

MSM 40252-0-0099

02017400.48