F.H.W.A. REGION NO.	STATE	FED. AID PROJ. NO.	SHEET NO.	TOTAL SHEETS
3	MD.			

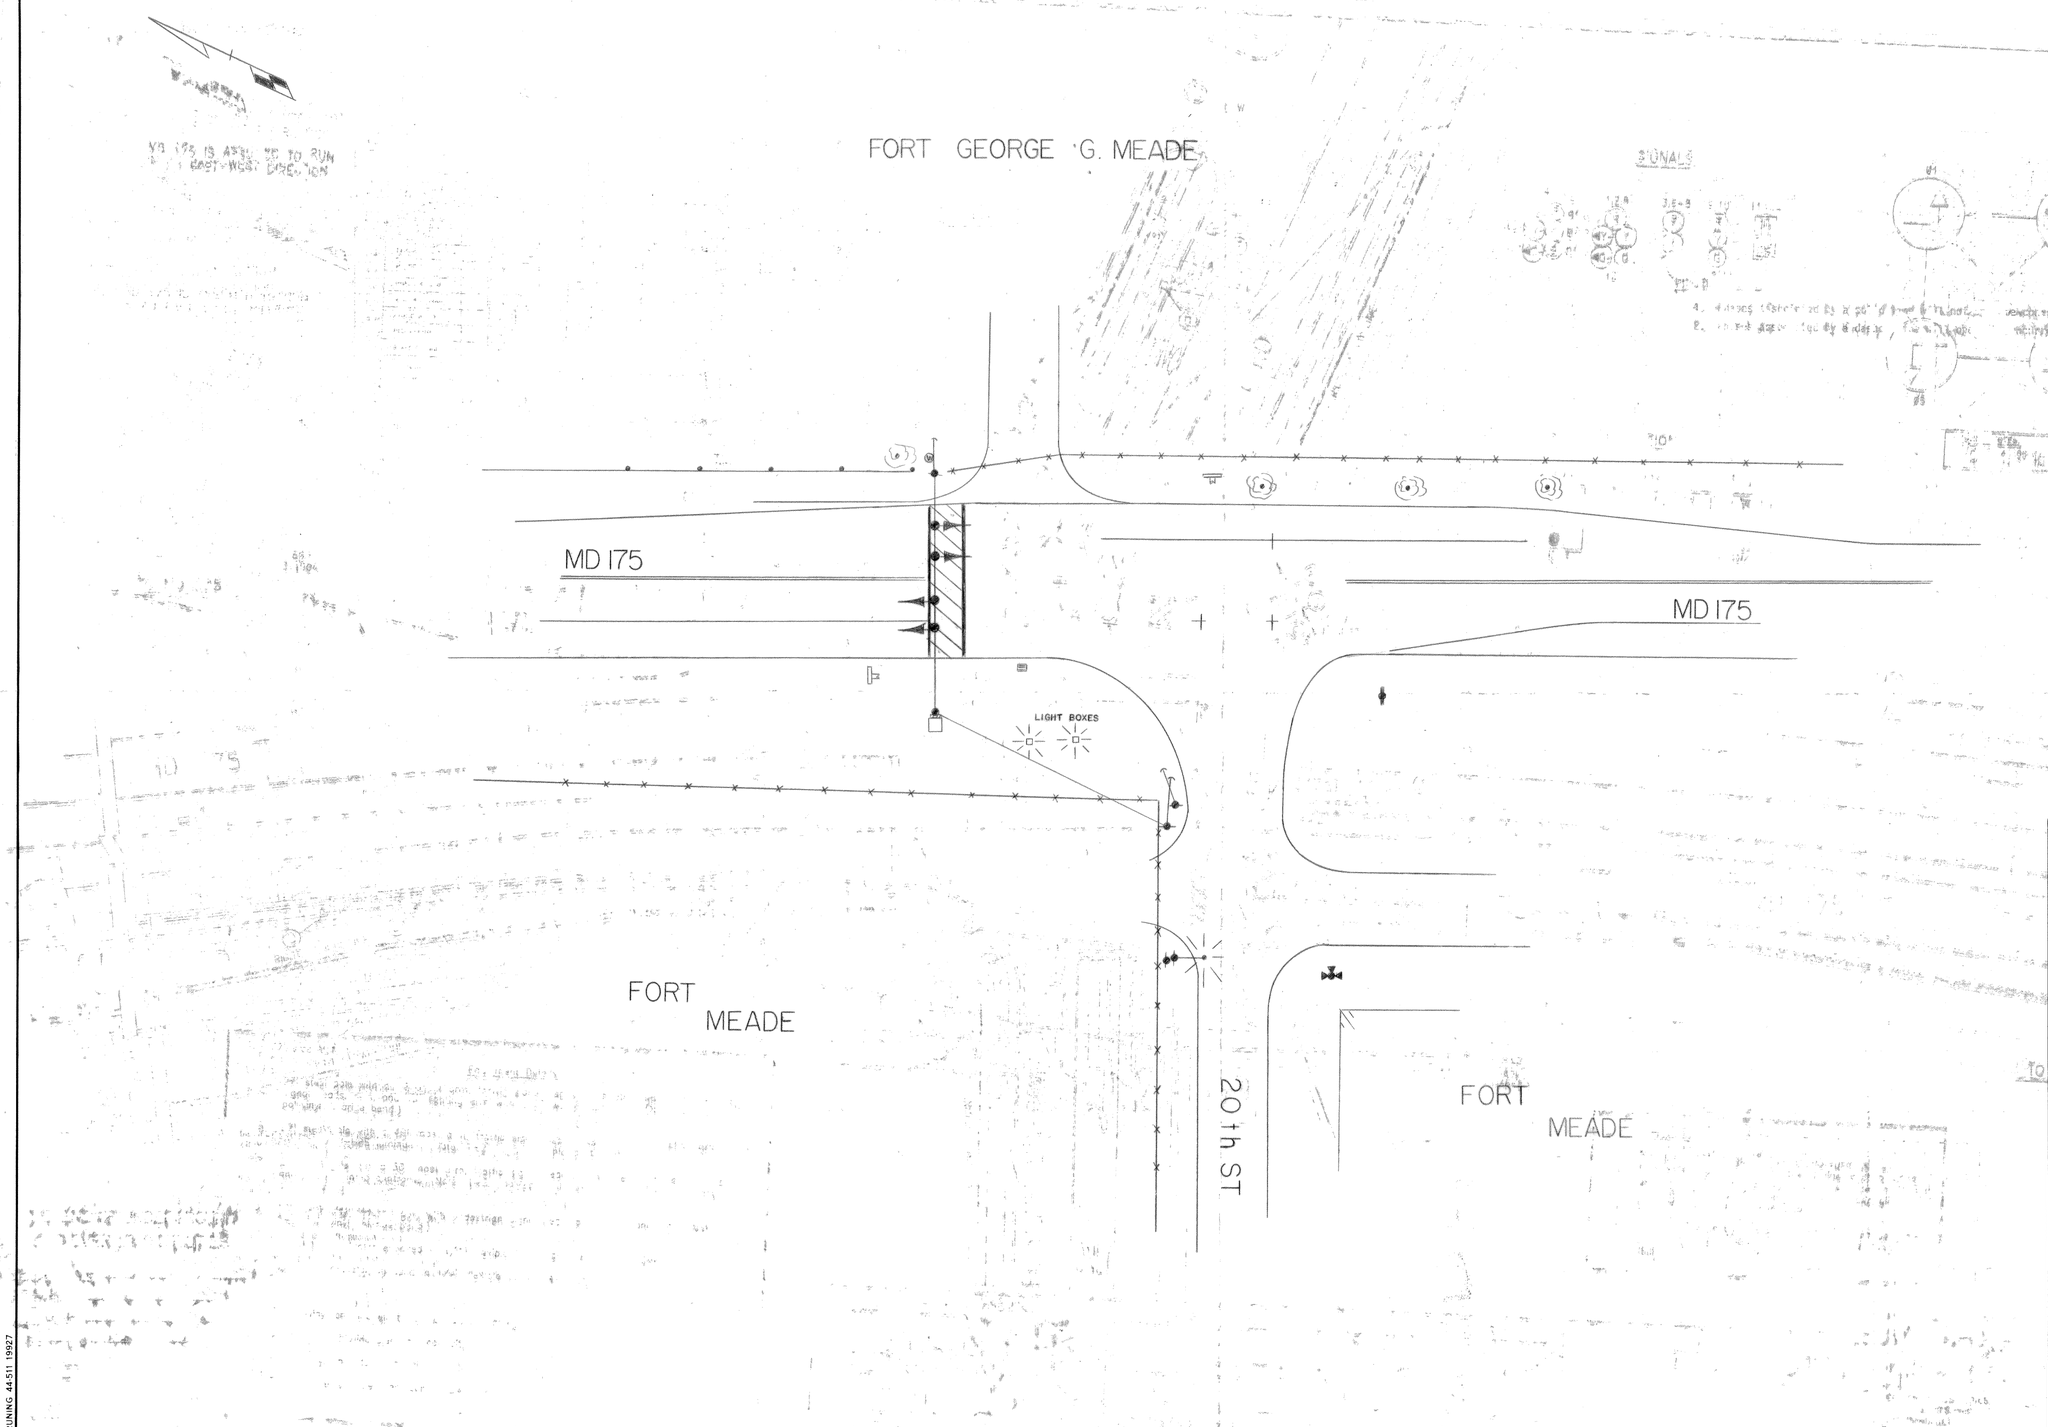

APPROVAL: REGIONAL TRAFFIC ENGINEER

APPROVAL: CHIEF-BUREAU OF TRAFFIC ENGINEERING

APPROVAL: ASS'T. CHIEF ENGINEER TRAFFIC

REVISIONS

STATE OF MARYLAND
DEPARTMENT OF TRANSPORTATION
STATE HIGHWAY ADMINISTRATION

TRAFFIC DIVISION — BUREAU OF TRAFFIC ENGINEERING

MD 175 & 20th ST.

SCALE 1" = 20' DATE 10/1/75 CONTRACT NO.

DRAWN BY: Wm MILLER COUNTY: ANNE ARUNDEL

DESIGNED BY: SIGNAL NO.:

CHECKED BY:

DRAWING NO. TS-1374

BRUNING 44-511 19927