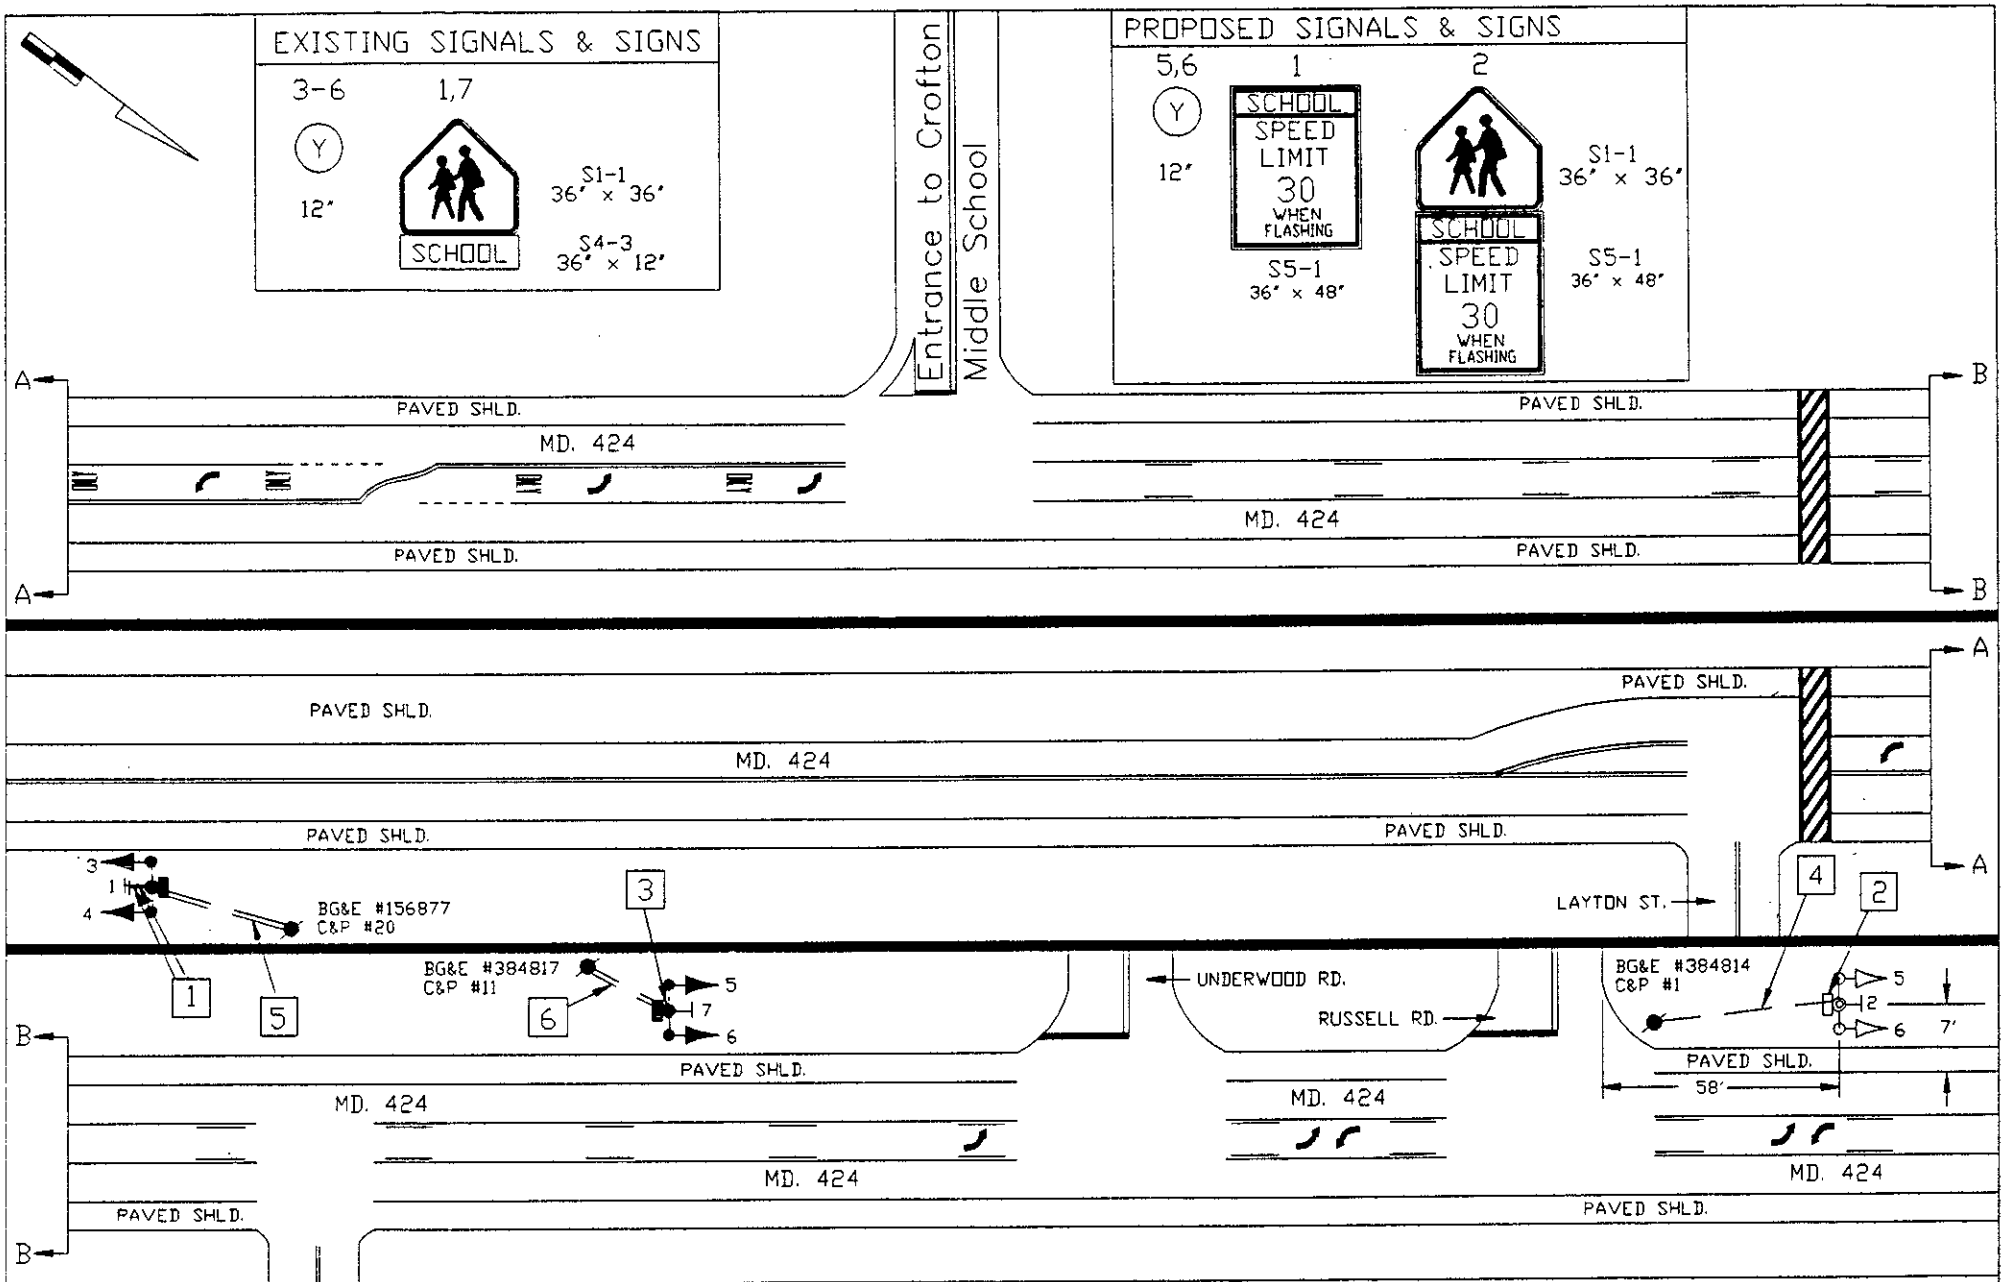

APPROVALS

CHIEF, SIGNAL DESIGN SECTION	CHIEF, TRAFFIC ENGINEERING DESIGN DIVISION
ASST. DISTRICT ENGINEER, TRAFFIC	DIRECTOR, OFFICE OF TRAFFIC & SAFETY

MARYLAND DEPARTMENT OF TRANSPORTATION

Office of Traffic & Safety

TRAFFIC ENGINEERING DESIGN DIVISION

SIGNAL # 02042406.37

Md. 424 approaching Crofton Middle School
Anne Arundel County
TS-3435 INT.: Typical #1; Not to Scale

DATE	DRAWN BY	CHECKED BY	CONTRACT NO.
08/94	WM		855-02161