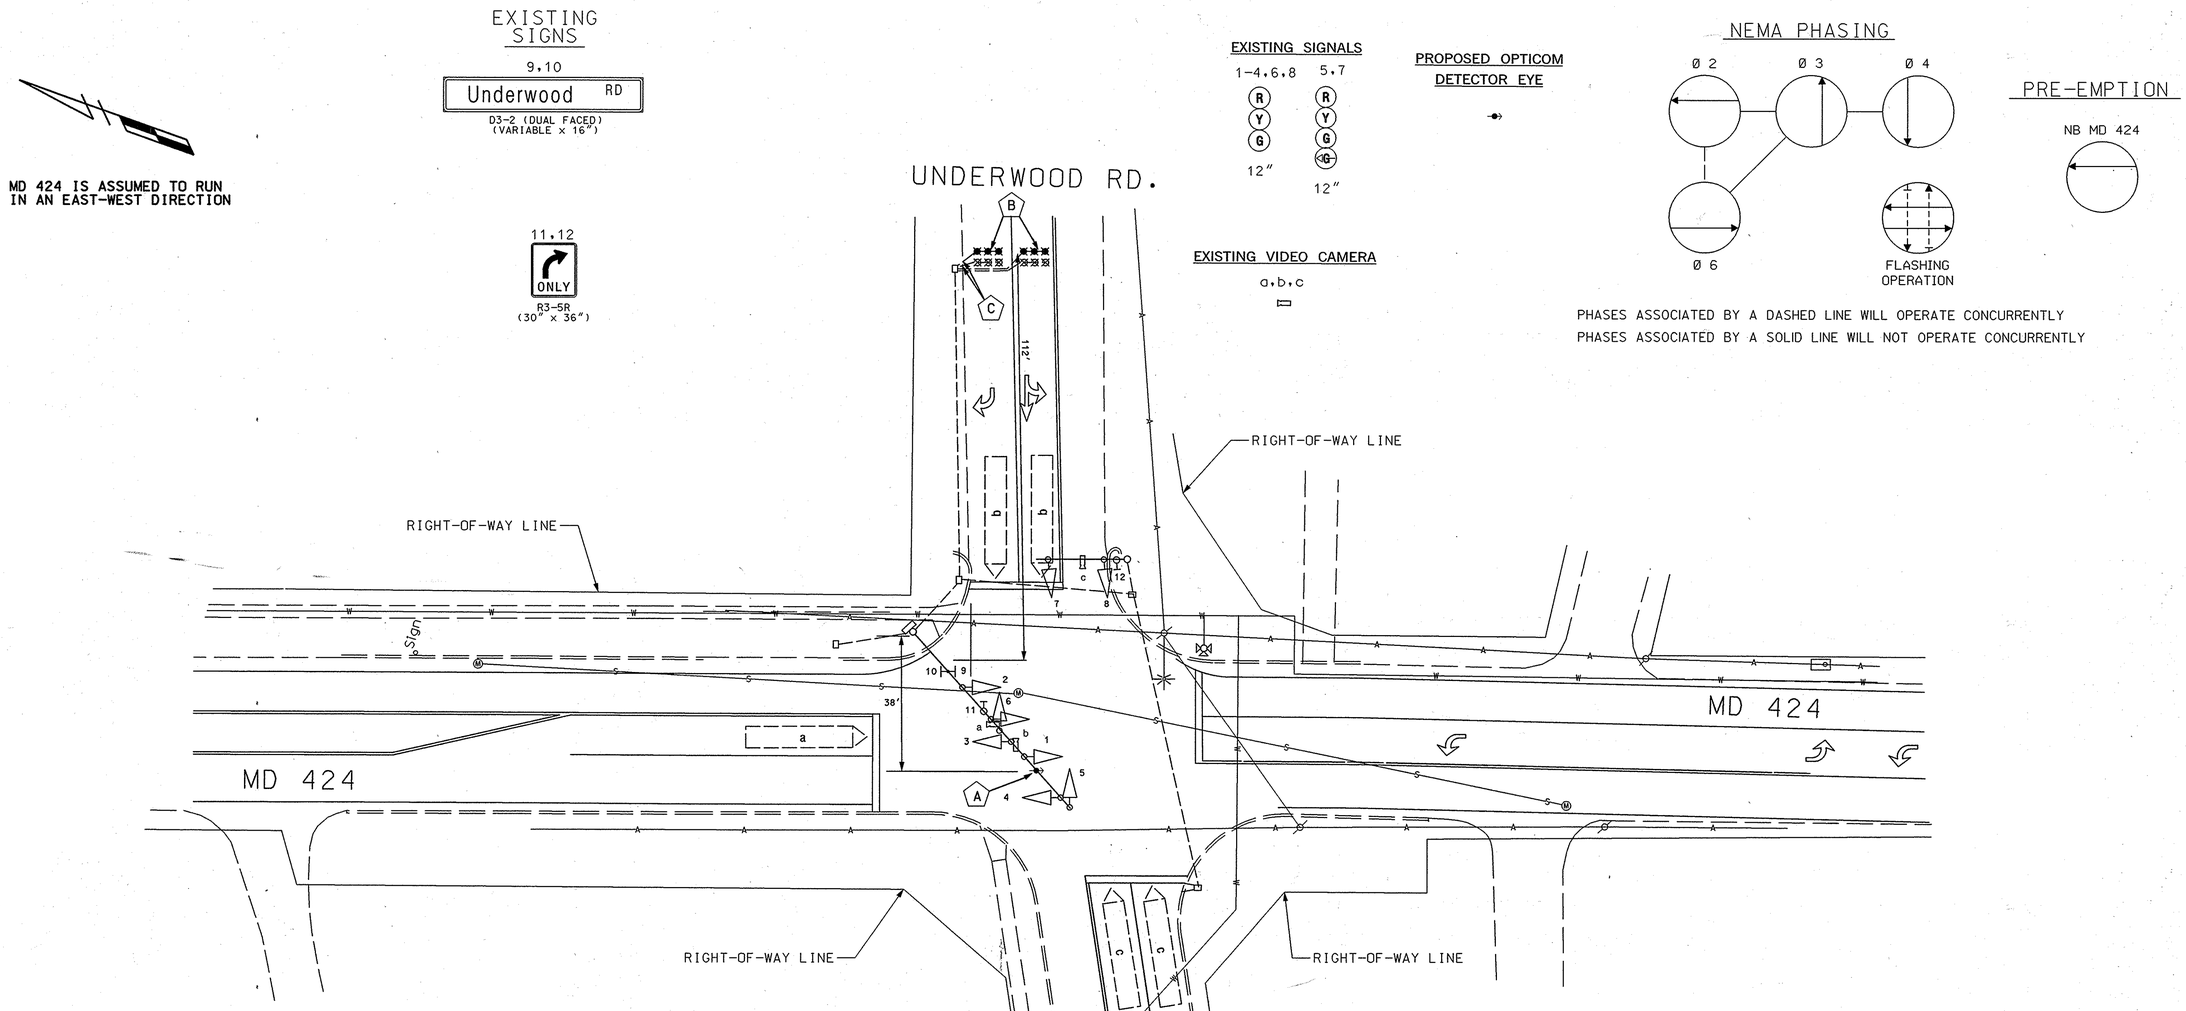

D

B. EQUIPMENT TO BE SUPPLIED AND/OR INSTALLED BY THE CONTRACTOR

ITEM NO.	QUANTITY	DESCRIPTION
1001	1 EACH	MAINTENANCE OF TRAFFIC
8005	1 EACH	F&I 3M OPTICOM NO. 764 DISCRIMINATOR MODULE
8017	1 EACH	REMOVE AND DISPOSE OF EQUIPMENT PER ASSIGNMENT
8021	80 L.F.	F&I 4-CONDUCTOR OPTICOM DETECTOR CABLE
8036	10 L.F.	F&I 1" LIQUID TIGHT FLEXIBLE CONDUIT SLEEVE
8040	2 EACH	F&I MICROLOOP PROBE , 500 FOOT LEAD IN CABLE
8048	1 EACH	F&I OPTICOM #721 DETECTOR EYE
8063	20 L.F.	F&I SAWCUT FOR SIGNAL - LOOP DETECTOR

GENERAL NOTES

1. UNLESS OTHERWISE NOTED, ALL EXISTING EQUIPMENT WILL BE USED.

CONSTRUCTION DETAILS

A. INSTALL OPTICOM DETECTOR EYE ON EXISTING MAST ARM.
B. INSTALL MICROLOOP PROBE .
C. INSTALL 1INCH LIQUID TIGHT FLEXIBLE NON METALLIC CONDUIT

TOD NO: AT936-28
SHA NO:AA522A5B/B5B
MD 424, MD648, MD214

SHA
STATE OF MARYLAND
DEPARTMENT OF TRANSPORTATION
STATE HIGHWAY ADMINISTRATION
OFFICE OF TRAFFIC & SAFETY
TRAFFIC ENGINEERING DESIGN DIVISION

MD 424 and UNDERWOOD ROAD

APPROVALS	REVISIONS
TEAM LEADER	
ASST. DIV. CHIEF	
DIVISION CHIEF	
OFFICE DIRECTOR	

ORIGINAL ON FILE

D INSTALL OPTICOM DETECTOR EYE FOR NB MD 424 AND REPLACE PROBES. 8-14-07 AT9365585

SCALE 1" = 20' ADVERTISED DATE 02-08-07 CONTRACT NO.

DESIGNED BY
DRAWN BY Bruce Thompson
CHECKED BY
F.A.P. NO.
COUNTY ANNE ARUNDEL
LOGMILE 02042406.03
TIMS NO. I407
TOD NO.

TS NO. 3470D | DRAWING -- OF - | SHEET NO. 1 OF 3

PLOTTED: Monday, September 24, 2007 at 11:48:47 AM
FILE: I407GP01.dgn

BY: bthompson