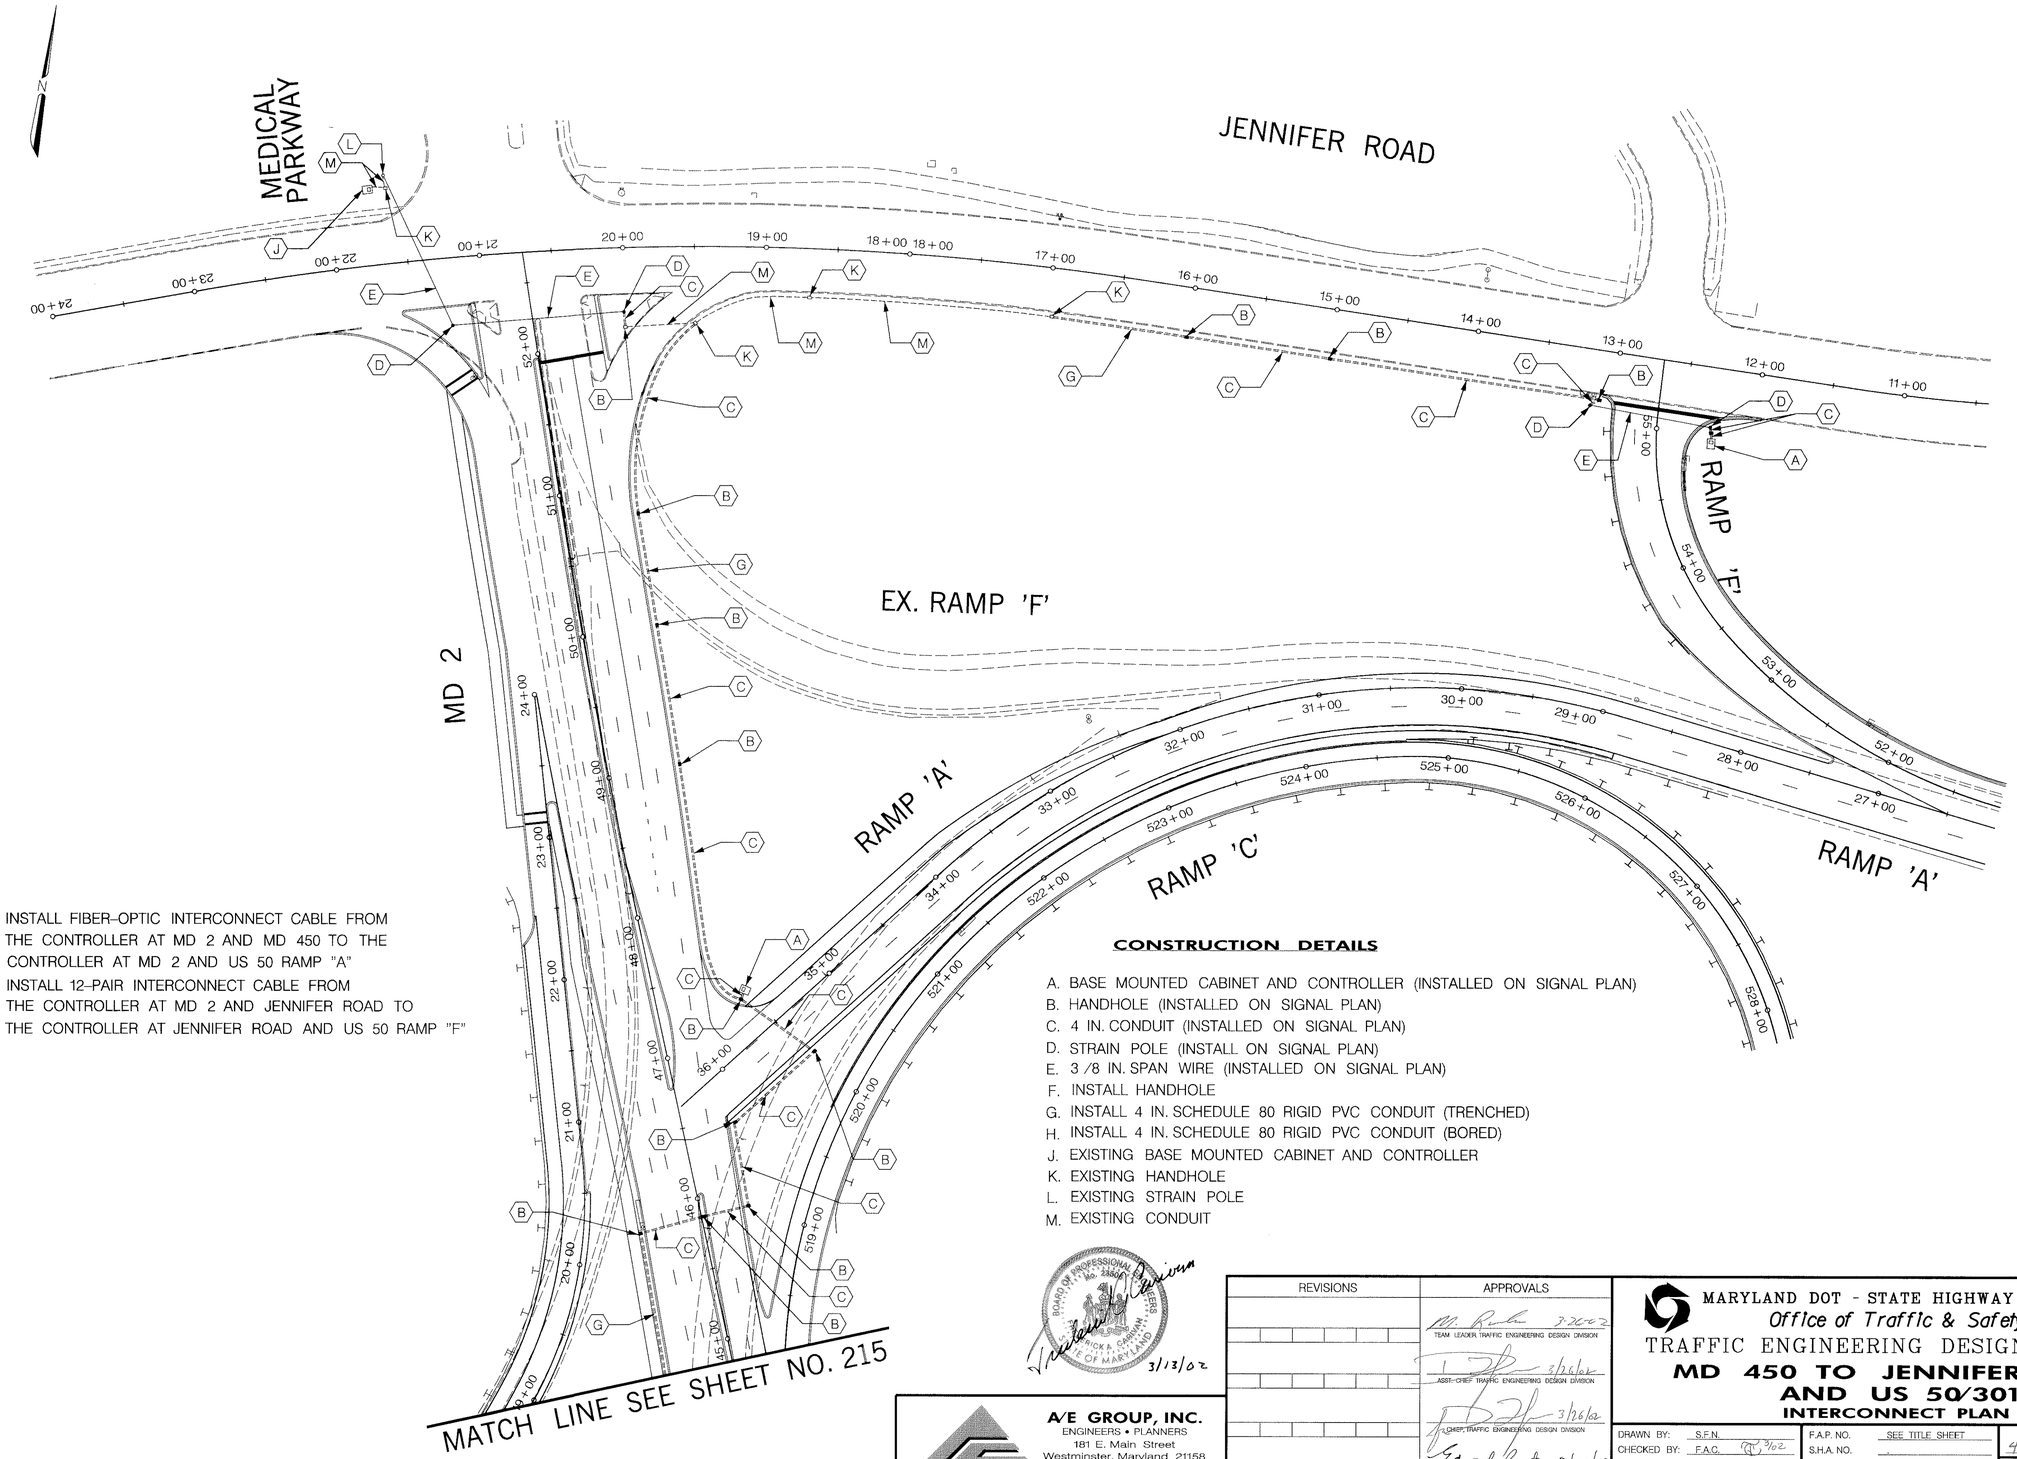

NOTE: 1. INSTALL FIBER-OPTIC INTERCONNECT CABLE FROM THE CONTROLLER AT MD 2 AND MD 450 TO THE CONTROLLER AT MD 2 AND US 50 RAMP "A"

2. INSTALL 12-PAIR INTERCONNECT CABLE FROM THE CONTROLLER AT MD 2 AND JENNIFER ROAD TO THE CONTROLLER AT JENNIFER ROAD AND US 50 RAMP "F"

CONSTRUCTION DETAILS

A. BASE MOUNTED CABINET AND CONTROLLER (INSTALLED ON SIGNAL PLAN)
B. HANDHOLE (INSTALLED ON SIGNAL PLAN)
C. 4 IN. CONDUIT (INSTALLED ON SIGNAL PLAN)
D. STRAIN POLE (INSTALL ON SIGNAL PLAN)
E. 3 /8 IN. SPAN WIRE (INSTALLED ON SIGNAL PLAN)
F. INSTALL HANDHOLE
G. INSTALL 4 IN. SCHEDULE 80 RIGID PVC CONDUIT (TRENCHED)
H. INSTALL 4 IN. SCHEDULE 80 RIGID PVC CONDUIT (BORED)
J. EXISTING BASE MOUNTED CABINET AND CONTROLLER
K. EXISTING HANDHOLE
L. EXISTING STRAIN POLE
M. EXISTING CONDUIT

BOARD OF PROFESSIONAL ENGINEERS No. 23506 PATRICK A. CARNAVAN STATE OF MARYLAND
3/13/02

A/E GROUP, INC.
ENGINEERS • PLANNERS
181 E. Main Street
Westminster, Maryland 21158
A/E Job No. 99-386

REVISIONS	APPROVALS
	TEAM LEADER TRAFFIC ENGINEERING DESIGN DIVISION 3-26-02
	ASST. CHIEF TRAFFIC ENGINEERING DESIGN DIVISION 3/26/02
	CHIEF, TRAFFIC ENGINEERING DESIGN DIVISION 3/26/02
	Edward Burk 3/27/02 For DIRECTOR, TRAFFIC & SAFETY

MARYLAND DOT - STATE HIGHWAY ADMINISTRATION
Office of Traffic & Safety
TRAFFIC ENGINEERING DESIGN DIVISION

MD 450 TO JENNIFER ROAD AND US 50/301
INTERCONNECT PLAN

DRAWN BY:	S.F.N.	F.A.P. NO.	SEE TITLE SHEET	TS NO. 4174.BX2	SHEET NO.
CHECKED BY:	F.A.C. 3/02	S.H.A. NO.			
SCALE:	1" = 50'	COUNTY:	ANNE ARUNDEL	T.I.M.S. NO. E-15.8X	216 OF 266
DATE:	MARCH, 2002	LOG MILE:			

FILE: c:\cad files\99-386\signals\interconnect2.dgn
DATE: 13-Jan-02 23:41