DRILL HOLES

BORDER REV. DATE: JUNE 1, 2004

DRILL HOLES

DRILL HOLES

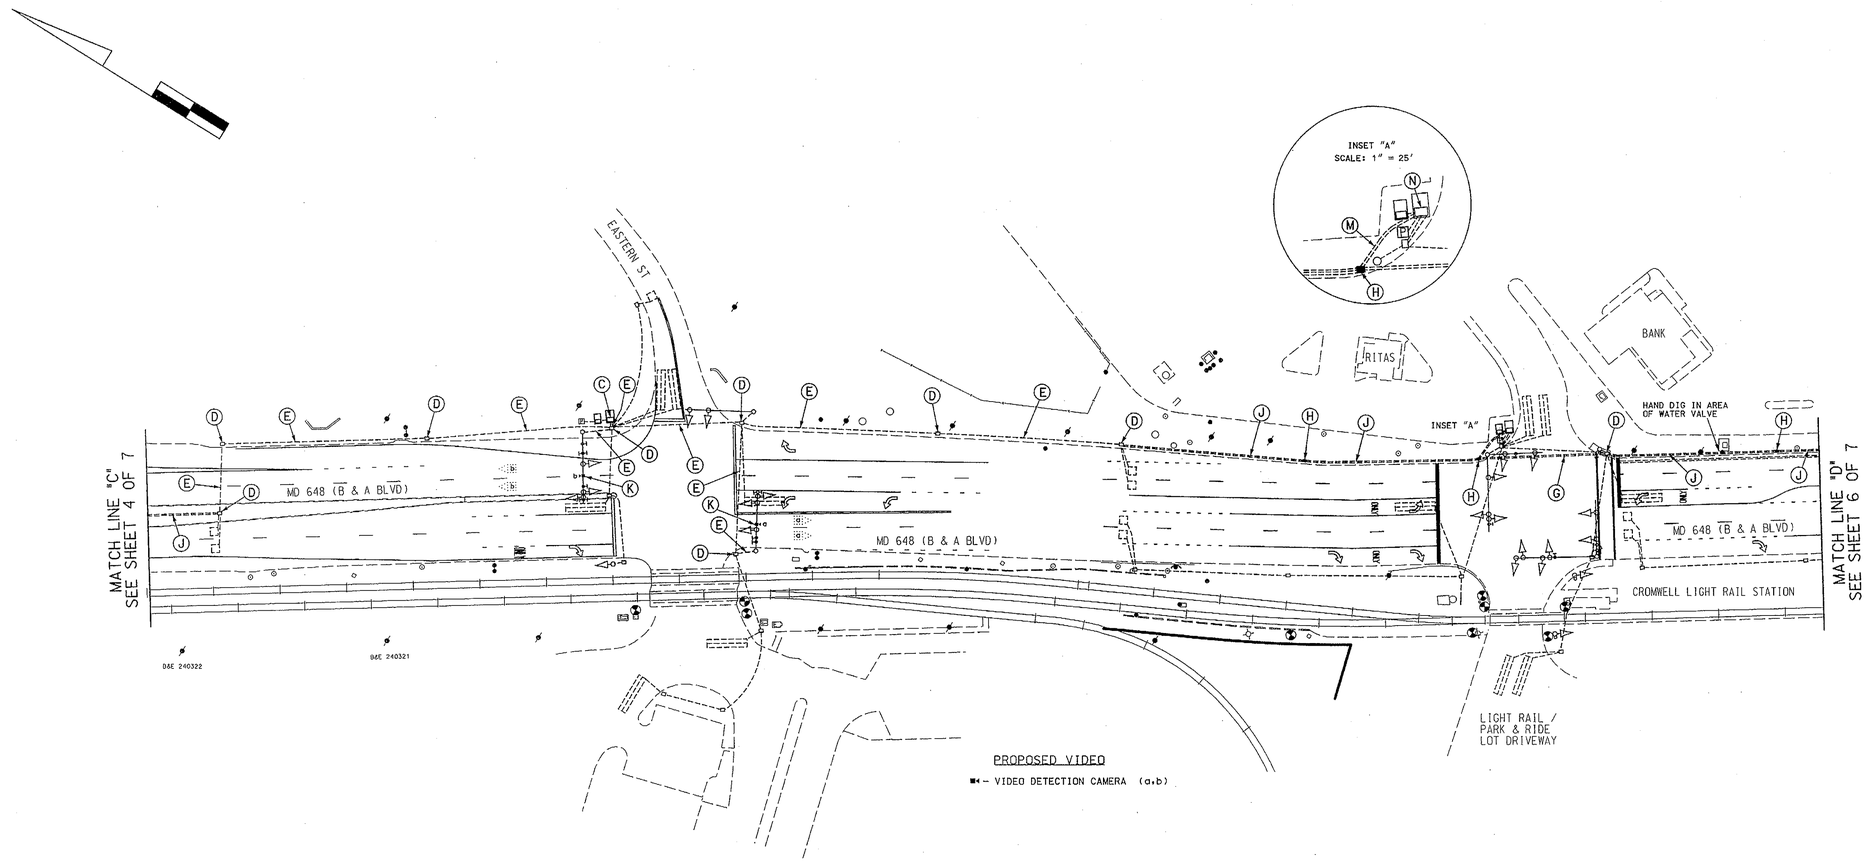

CONSTRUCTION DETAILS

C. Use existing base mounted cabinet.

D. Use existing handhole.

E. Use existing conduit.

H. Install handhole.

G. Install 4" polyvinyl chloride electrical conduit (Schedule 80) (bored).

J. Install 3" polyvinyl chloride electrical conduit (Schedule 80) (trenched).

K. Install video detection camera on existing mast arm.

M. Install 2" polyvinyl chloride electrical conduit (Schedule 80) (trenched).

N. Install video detection interface equipment and master controller into existing base mounted cabinet. Locate existing empty 2" bend, connect proposed 2" PVC conduit and run to adjacent proposed handhole as shown.

GENERAL NOTES:

1. All underground utilities shown on these plans are schematic only and may not be complete. The contractor shall be responsible for notifying "MISS UTILITY" prior to construction so that all utilities may be located in the field. If the contractor perceives that a conflict between the utilities and the traffic signal will occur, the contractor shall notify the project engineer immediately so that the conflict may be resolved.

TOD NO: XX647-15
SHA NO: AA127B59
MD 648 @ MD 176 to Wellham Avenue

GEOMETRIC LEGEND

PROPOSED
EXISTING

LEGEND OF UNDERGROUND AND OVERHEAD UTILITIES

AERIAL CABLE	A
ELECTRIC	E
TELEPHONE	T
GAS	G
SEWER	S
WATER	W
CABLE TV	TV

STREET TRAFFIC STUDIES, LTD.
400 Crain Hwy. N.W.
Glen Burnie, MD 21061
Ph (410) 590-5500
Fax (410) 590-6637

596510.dgn T-139

STATE OF MARYLAND
DEPARTMENT OF TRANSPORTATION
STATE HIGHWAY ADMINISTRATION

MD 648 (B & A BLVD): FROM WELLHAM AVE TO MD 176 (DORSEY RD)

FERNDALE, MD

INTERCONNECT PLAN

REVISIONS	
SCALE 1"= 50'	DATE 11-16-11
CONTRACT NO. XX6475185	
DESIGNED BY RRZ	COUNTY ANNE ARUNDEL
DRAWN BY D.A.NIES	LOGMILE 02E648038.1064.94
CHECKED BY	TIMS NO. G799
F.A.P. NO.	TOD NO.
TS NO. 12555	DRAWING NO. 5 OF 7
SHEET NO. OF	

PLOTTED: #DATETIME#
FILE: #FILE#

..\596510 STREET TRAFFIC STUDIES LTD\596510.dgn 11/16/2011 2:44:49 PM