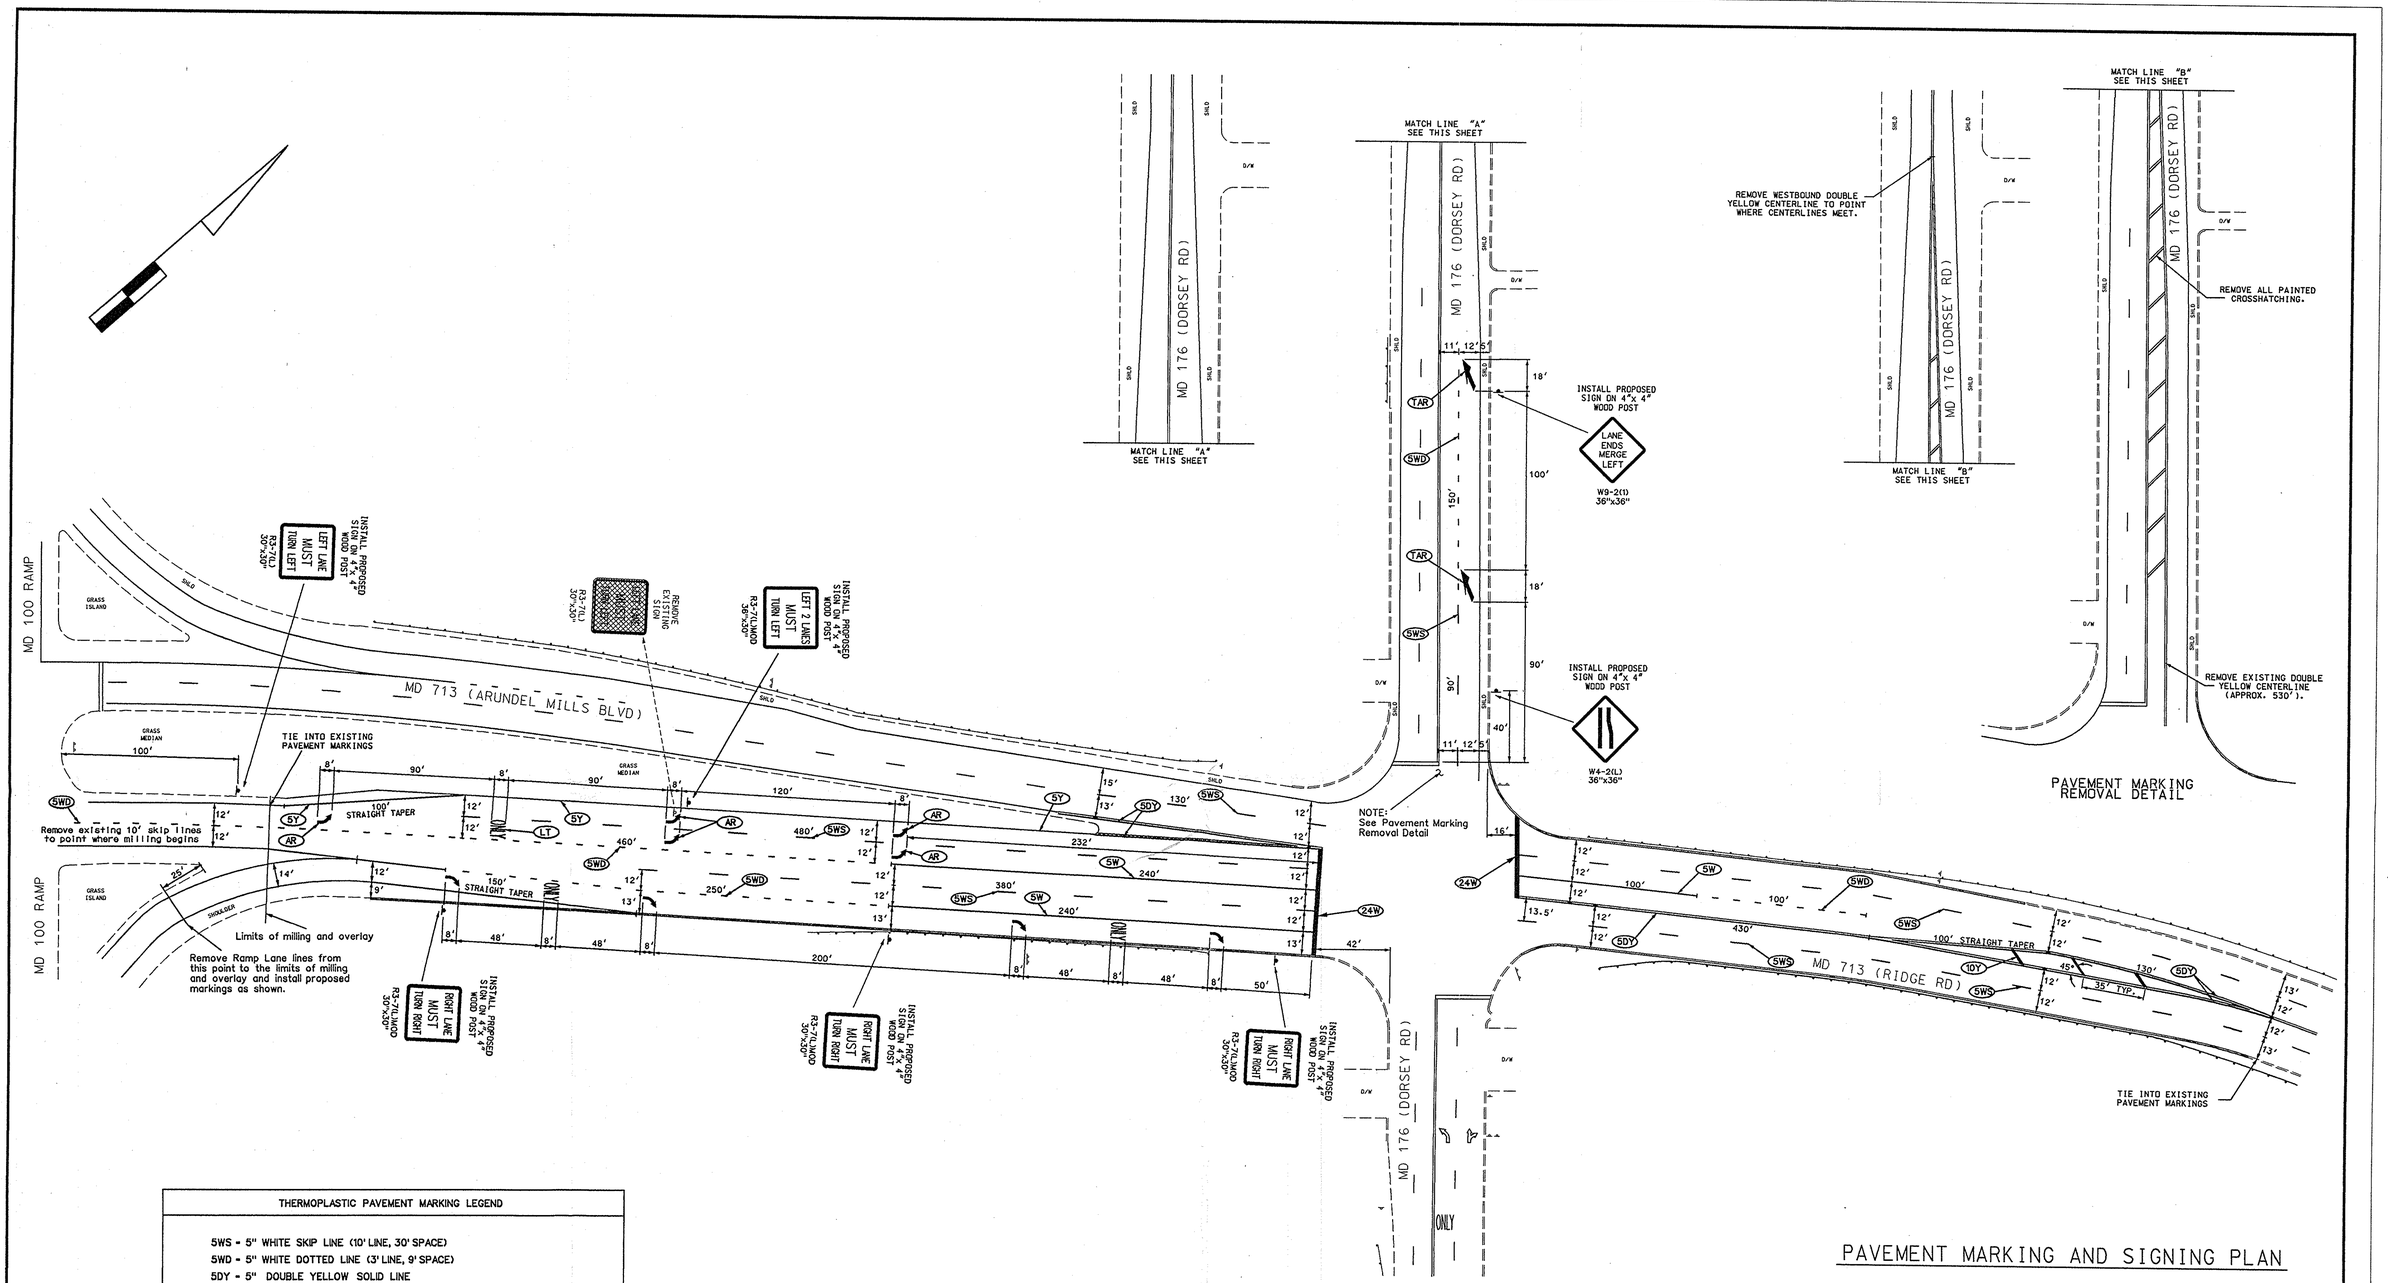

PAVEMENT MARKING AND SIGNING PLAN

THERMOPLASTIC PAVEMENT MARKING LEGEND
5WS - 5" WHITE SKIP LINE (10' LINE, 30' SPACE)
5WD - 5" WHITE DOTTED LINE (3' LINE, 9' SPACE)
5DY - 5" DOUBLE YELLOW SOLID LINE
5Y - 5" YELLOW SOLID LINE
10Y - 10" YELLOW SOLID LINE
5W - 5" WHITE SOLID LINE
10W - 10" WHITE SOLID LINE
24W - 24" PREFORMED THERMOPLASTIC WHITE STOPLINE TAPE
AR - 8' WHITE PREFORMED THERMOPLASTIC PAVEMENT MARKING ARROW
LT - 8' PREFORMED THERMOPLASTIC PAVEMENT MARKING LETTER 'ONLY'
TAR - 18' WHITE PREFORMED THERMOPLASTIC TRANSITIONAL ARROW

NOTE:
ALL PAVEMENT MARKINGS NOT DETAILED ARE EXISTING AND SHALL REMAIN

STREET TRAFFIC STUDIES, LTD.
400 Crain Hwy. NW.
Glen Burnie, MD 21061
Ph (410) 590-5500
Fax (410) 590-6637

4191PM.DGN

REVISIONS	APPROVALS
	TEAM LEADER, TRAFFIC ENGINEERING DESIGN DIVISION
	ASST. CHIEF, TRAFFIC ENGINEERING DESIGN DIVISION
	CHIEF, TRAFFIC ENGINEERING DESIGN DIVISION
	DIRECTOR, TRAFFIC & SAFETY

MARYLAND DOT - STATE HIGHWAY ADMINISTRATION
Office of Traffic & Safety
TRAFFIC ENGINEERING DESIGN DIVISION

MD 713 (ARUNDEL MILLS BLVD/ RIDGE ROAD) AND MD 176 (DORSEY RD)

DRAWN BY: SR BARANOWSKI	F.A.P. NO.		TS NO. 3227	SHEET NO. 4 OF 4
CHECKED BY: RR ZACHERL	S.H.A. NO.			
SCALE: 1"= 40'	COUNTY: ANNE ARUNDEL		T.I.M.S. NO. F372	
DATE: 7-03-02	LOG MILE: 02071304.88			

m:\signaldesign\4191\4191pm.dgn Jul. 03, 2002 09:50:15