K&E BALTIMORE 17 0153 PHOENIX 10-75 MC 4156

F.H.W.A. REGION NO.	STATE	FED. AID PROJ. NO.	SHEET NO.	TOTAL SHEETS
3	MD.		2	5

NOTE: ① STRIPING AND STOPBARS SHOWN ON DRAWING ARE PROPOSED.

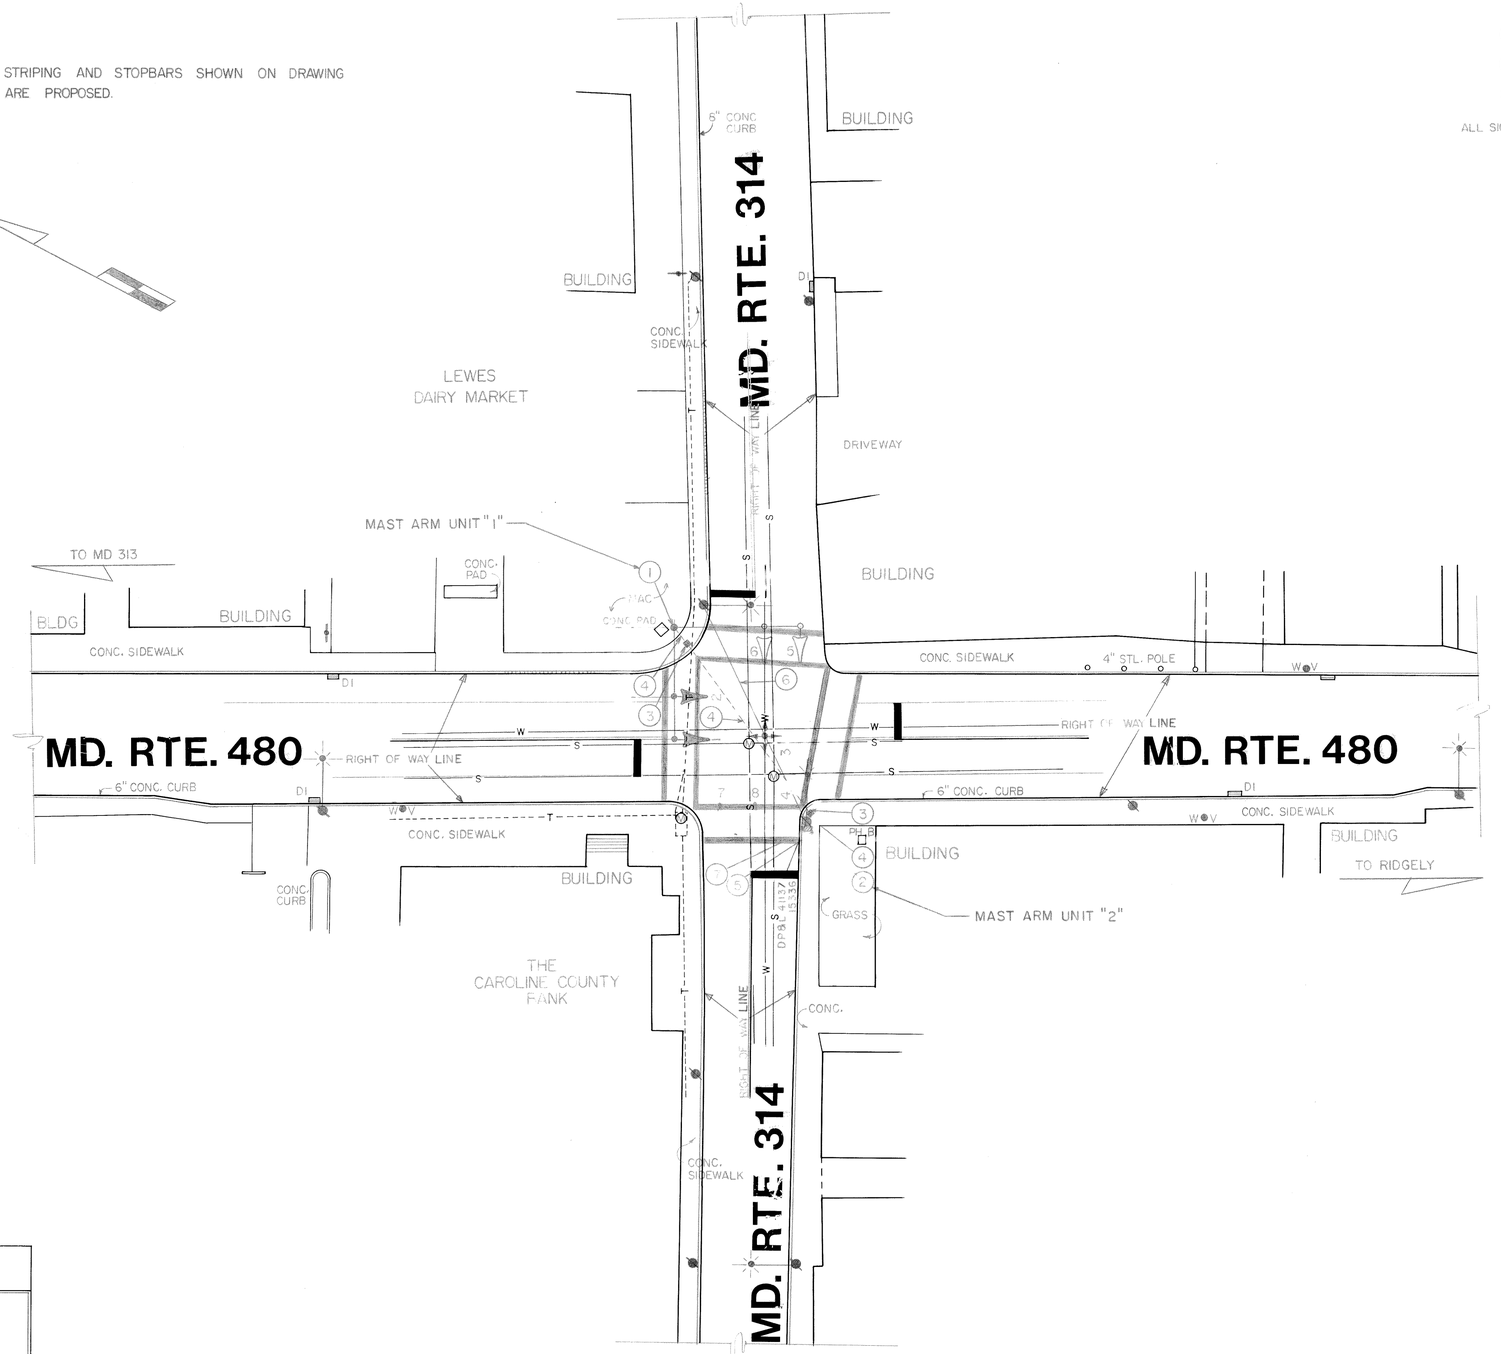

R
Y
G
ALL SIGNALS 1-8 ARE 8"

PHASE 1

PHASE 2

FLASHING OPERATION

LEGEND OF UNDERGROUND UTILITIES

—G—G—	GAS MAIN
—W—W—	WATER MAIN
—S—S—	SEWER MAIN
—E—E—	ELECTRIC CABLES
—T—T—	TELEPHONE CABLES
—A—A—	AERIAL CABLES

APPROVAL: 1/8/80 REGIONAL TRAFFIC ENGINEER

APPROVAL: CHIEF BUREAU OF TRAFFIC ENGINEERING

APPROVAL: 1/8/80 ASS'T. CHIEF ENGINEER TRAFFIC

REVISIONS

STATE OF MARYLAND
DEPARTMENT OF TRANSPORTATION
STATE HIGHWAY ADMINISTRATION

TRAFFIC DIVISION — BUREAU OF TRAFFIC ENGINEERING

MD. RTE. 480 & MD. RTE. 314

SCALE: 1"=20'-0" DATE 10-25-79 CONTRACT NO. CO-498-501-265

DRAWN BY: L. PARKER COUNTY: CAROLINE

DESIGNED BY: K. KEITT SIGNAL NO.:

CHECKED BY: 1/8/80

DRAWING NO. TS-1743