F.H.W.A. REGION NO.	STATE	FED. AID PROJ. NO.	SHEET NO.	TOTAL SHEETS
3	MD.		3	10

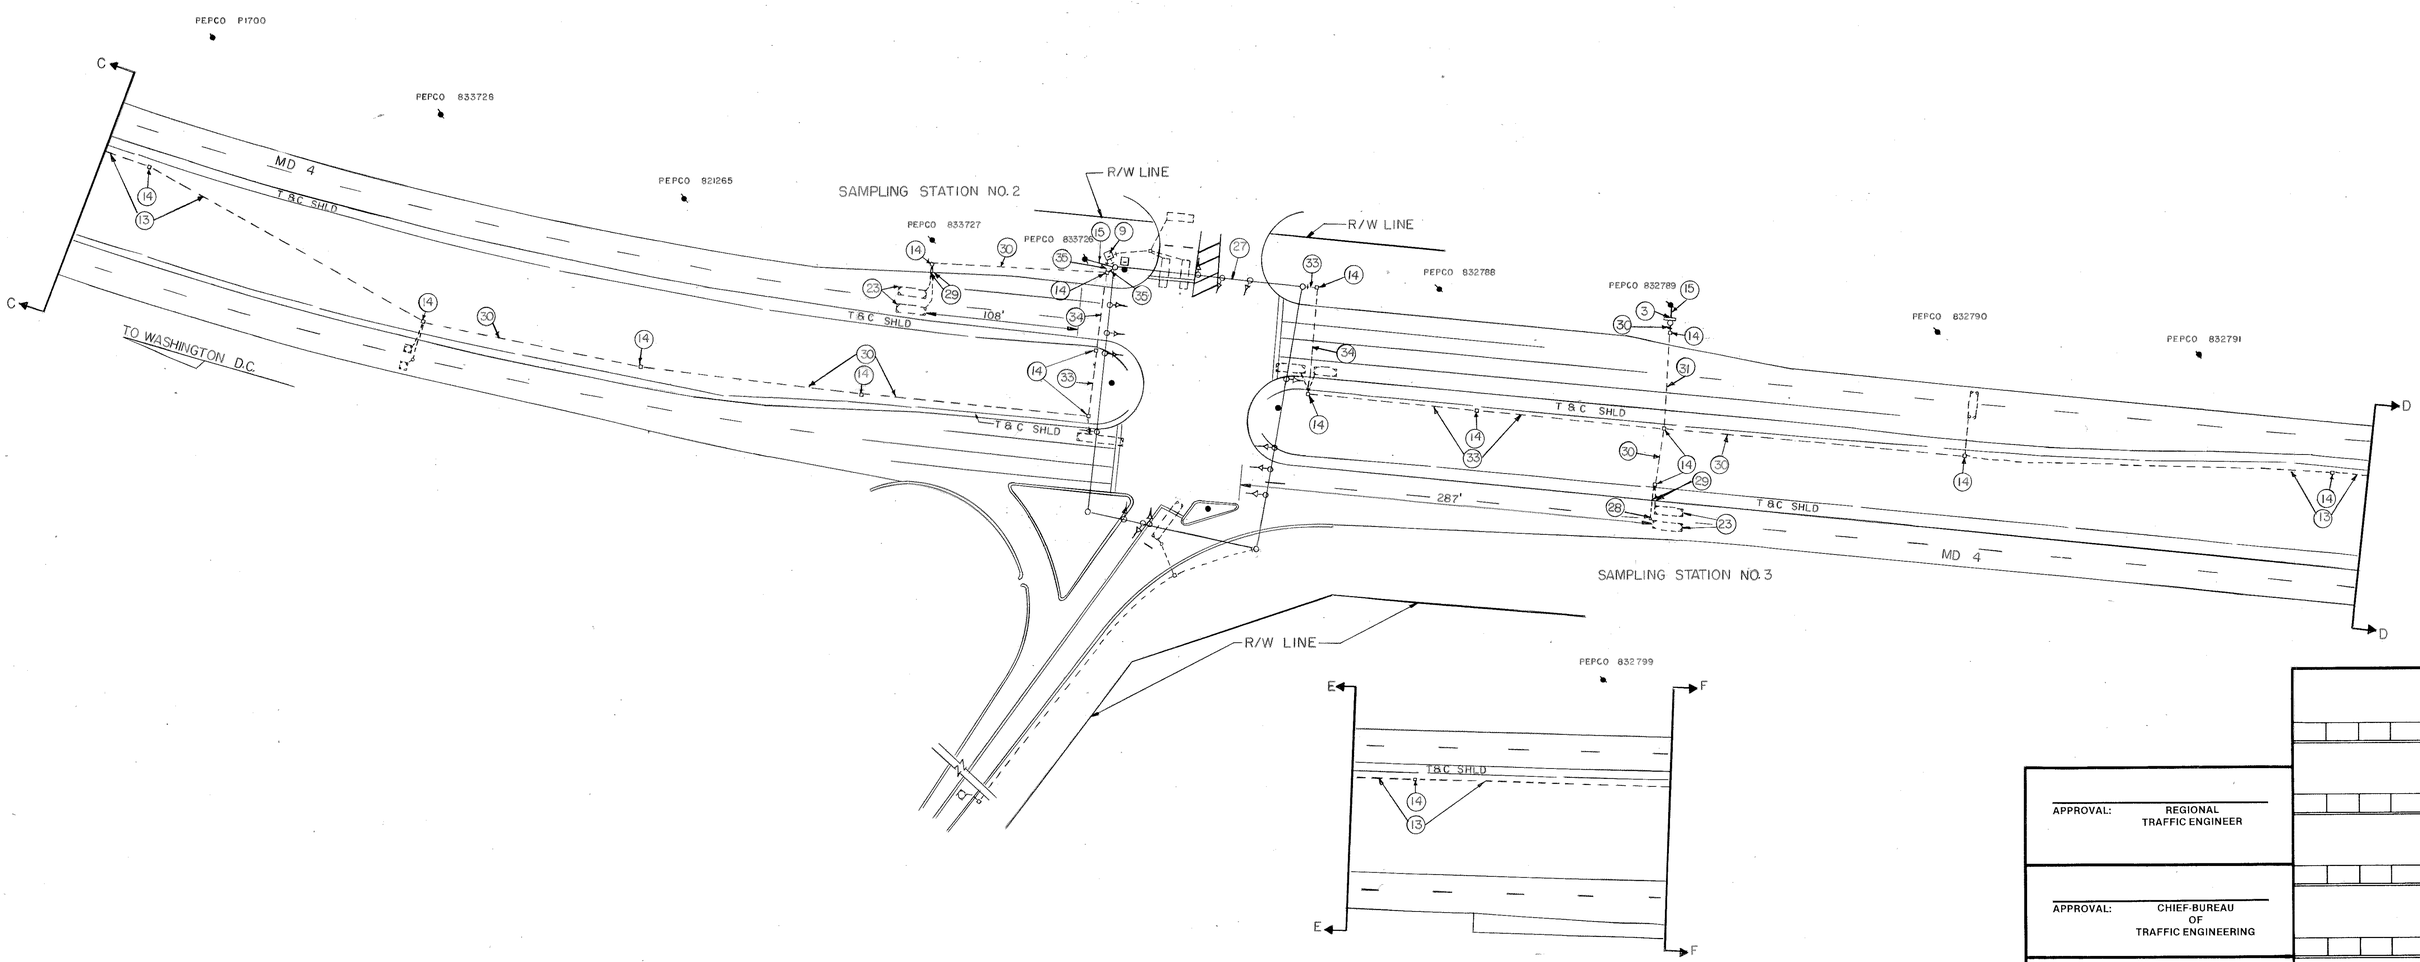

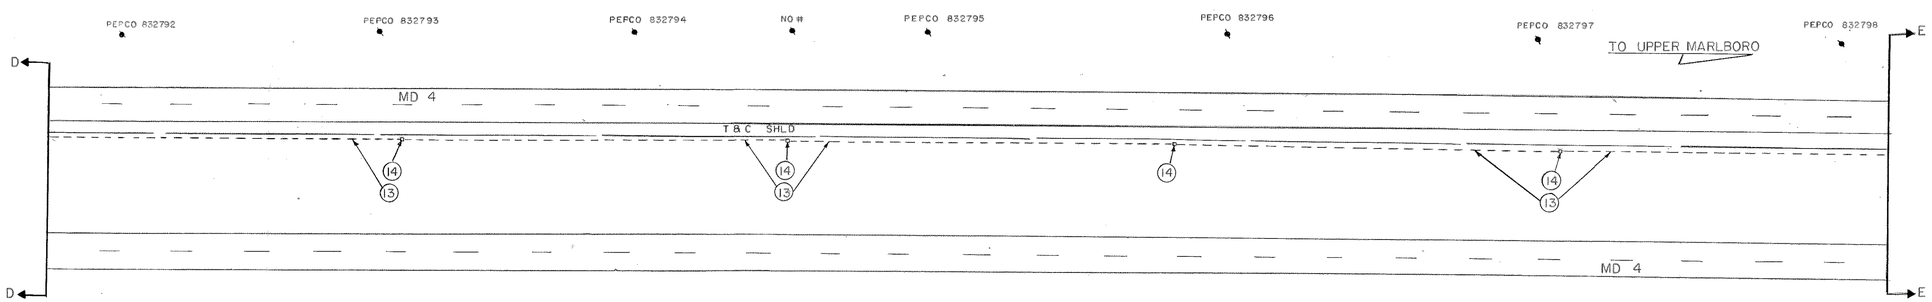

APPROVAL: REGIONAL TRAFFIC ENGINEER

APPROVAL: CHIEF-BUREAU OF TRAFFIC ENGINEERING

APPROVAL: ASS'T. CHIEF ENGINEER TRAFFIC

REVISIONS

STATE OF MARYLAND
DEPARTMENT OF TRANSPORTATION
STATE HIGHWAY ADMINISTRATION

TRAFFIC DIVISION – BUREAU OF TRAFFIC ENGINEERING

(INTERCONNECT)
MD 4 FROM WESTPHALIA ROAD TO DOWER HOUSE ROAD

SCALE 1" = 50' DATE AUG. 1980 CONTRACT NO. P 637-501-385

DRAWN BY: L C HOLMBERG COUNTY: PRINCE GEORGES

DESIGNED BY: D J WALLACE SIGNAL NO.:

CHECKED BY: J WALLACE

DRAWING NO. TS-1770X

BRUNING 44.131-47400