F H W A REGION NO.	STATE	FED. AID PROJ. NO.	SHEET NO.	TOTAL SHEETS
3	MD			

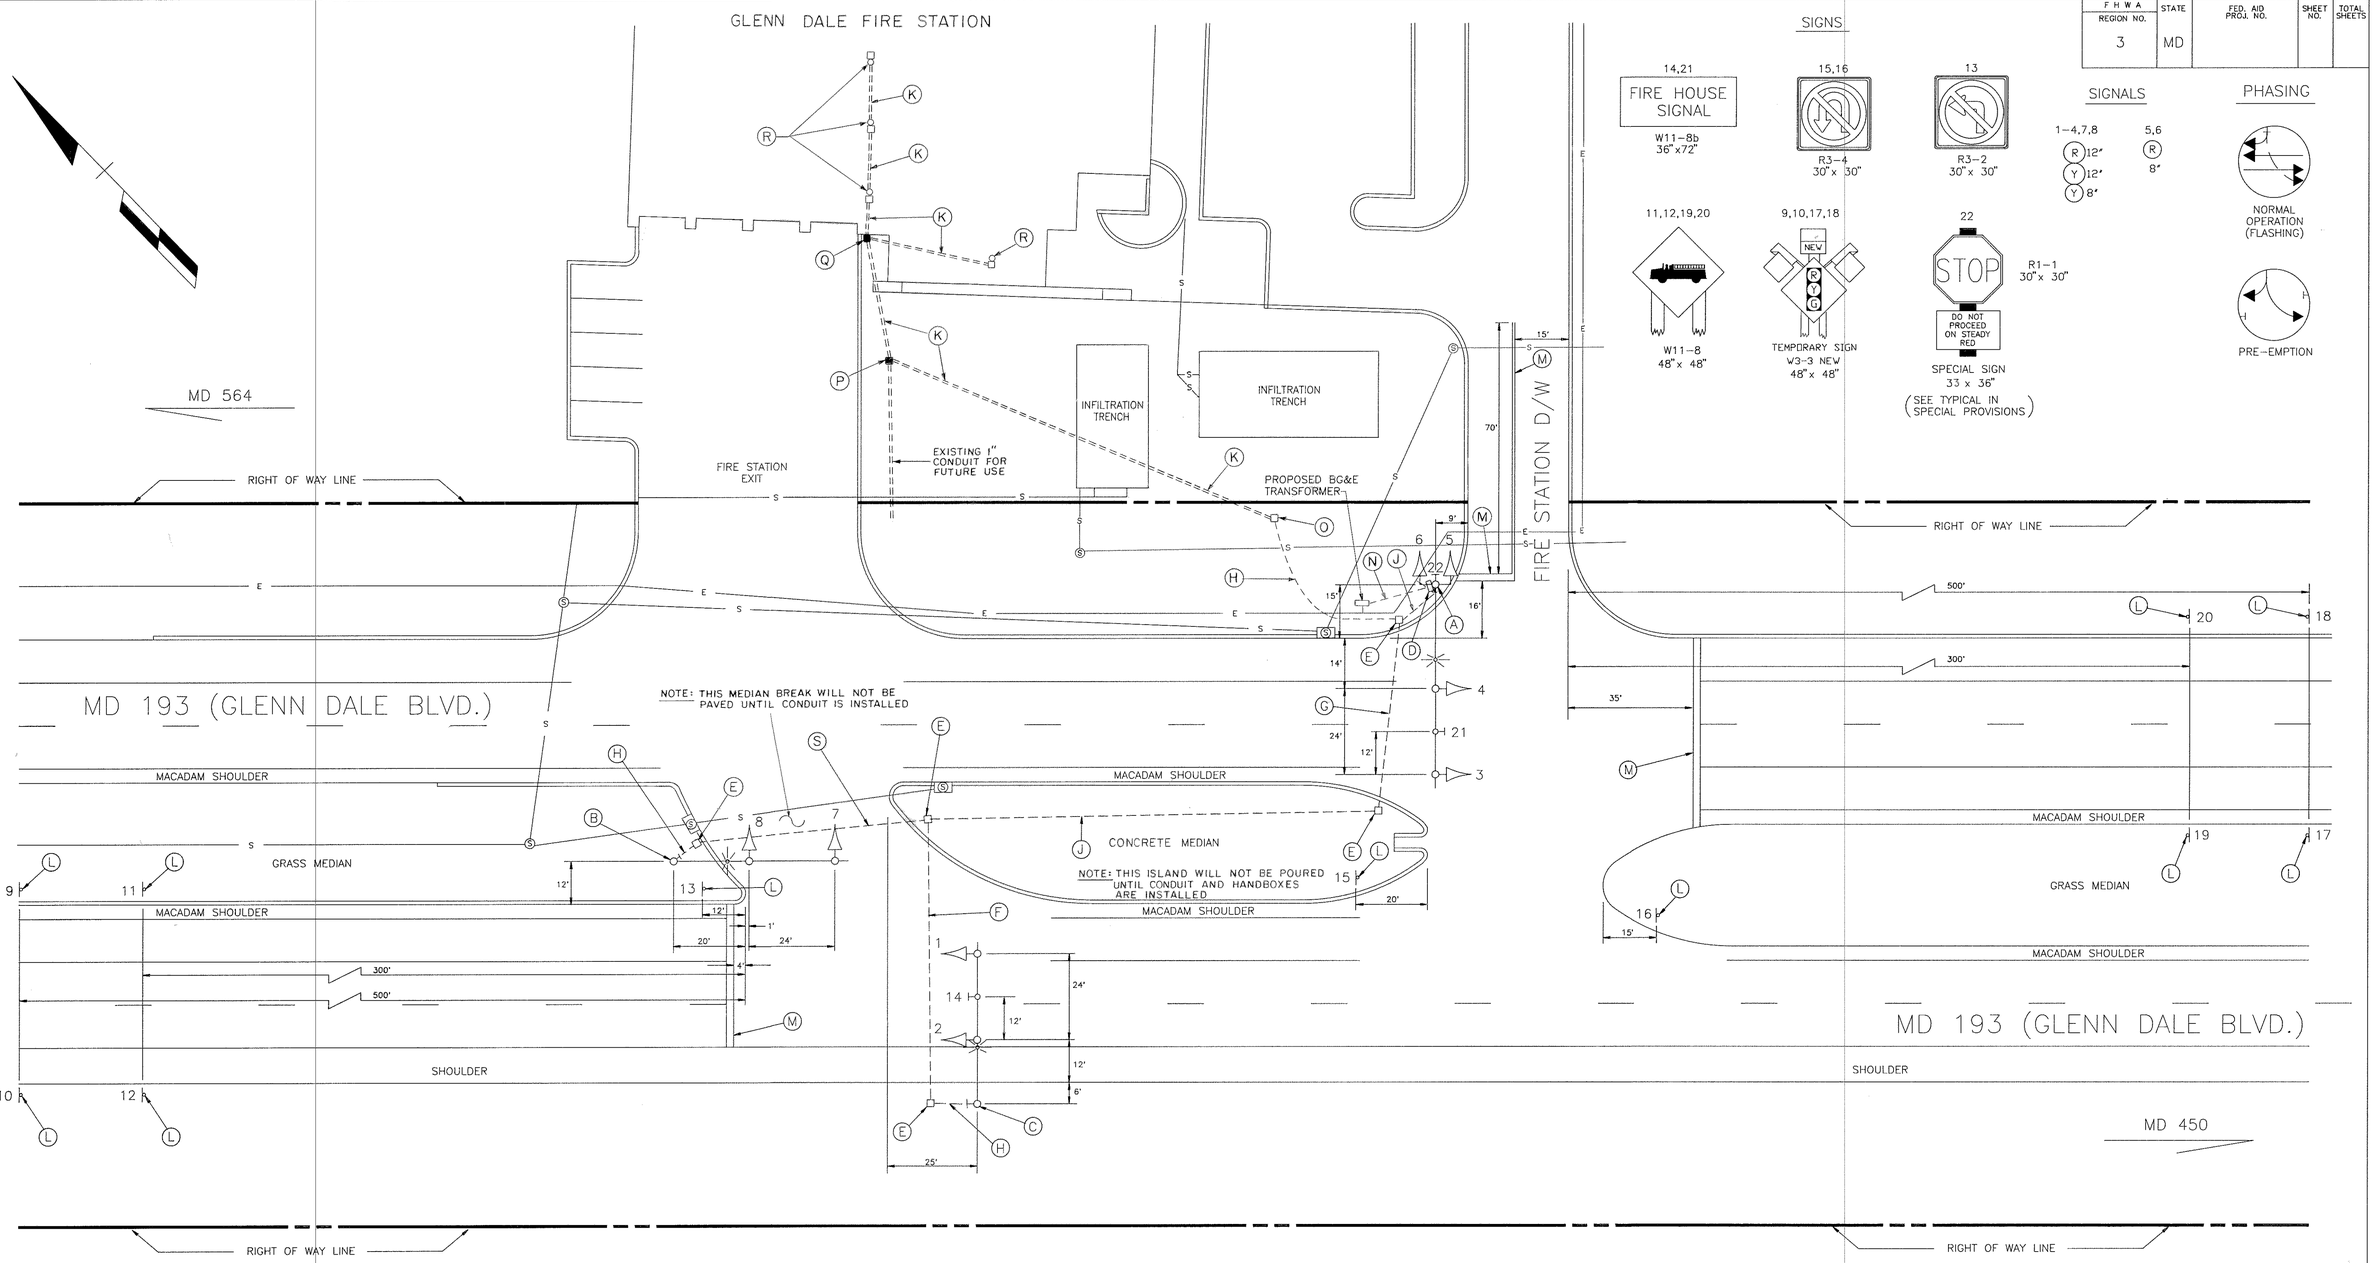

LEGEND OF UNDERGROUND AND OVERHEAD UTILITIES

AERIAL CABLE	A	A	A
ELECTRIC	E	E	E
TELEPHONE	T	T	T
GAS	G	G	G
SEWER	S	S	S
WATER	W	W	W
CABLE TV	TV	TV	TV

GENERAL NOTES:

1. Pavement markings detailed are proposed and are to be installed by the Contractor in accordance with S.H.A. standards.
2. A seperate disconnect switch is required for street lighting and will be located on pole noted "A".

STREET TRAFFIC STUDIES, LTD.
Gateway International
1302 Concourse Drive, Suite 104
Linthicum, Maryland 21090
(301) 859-3553
2100

REVISIONS

APPROVALS

CHIEF, DESIGN SECTION 1/15/92

ASST. DISTRICT ENGINEER, TRAFFIC

CHIEF, TRAFFIC ENGINEERING DIVISION 1/14/92

DEPUTY CHIEF ENGINEER, TRAFFIC 1/18/92

MDOT – STATE HIGHWAY ADMINISTRATION

Office of Traffic

TRAFFIC ENGINEERING DESIGN DIVISION

LOG MILE: 16019311.25

DRAWN BY: S.R. BARANOWSKI (FOR STS)
DES. BY: R.R. ZACHERL (FOR STS)
CHK. BY: JR

MD 193 AND GLENN DALE FIRE STATION

COUNTY PRINCE GEORGE'S

DATE: 1-6-92
SCALE: 1"=20'

F.A.P. NO.
S.H.A. NO. BW-451-804-312

TS/STD. NO. 3206

SHEET NO. 1 OF 5

Folder #44