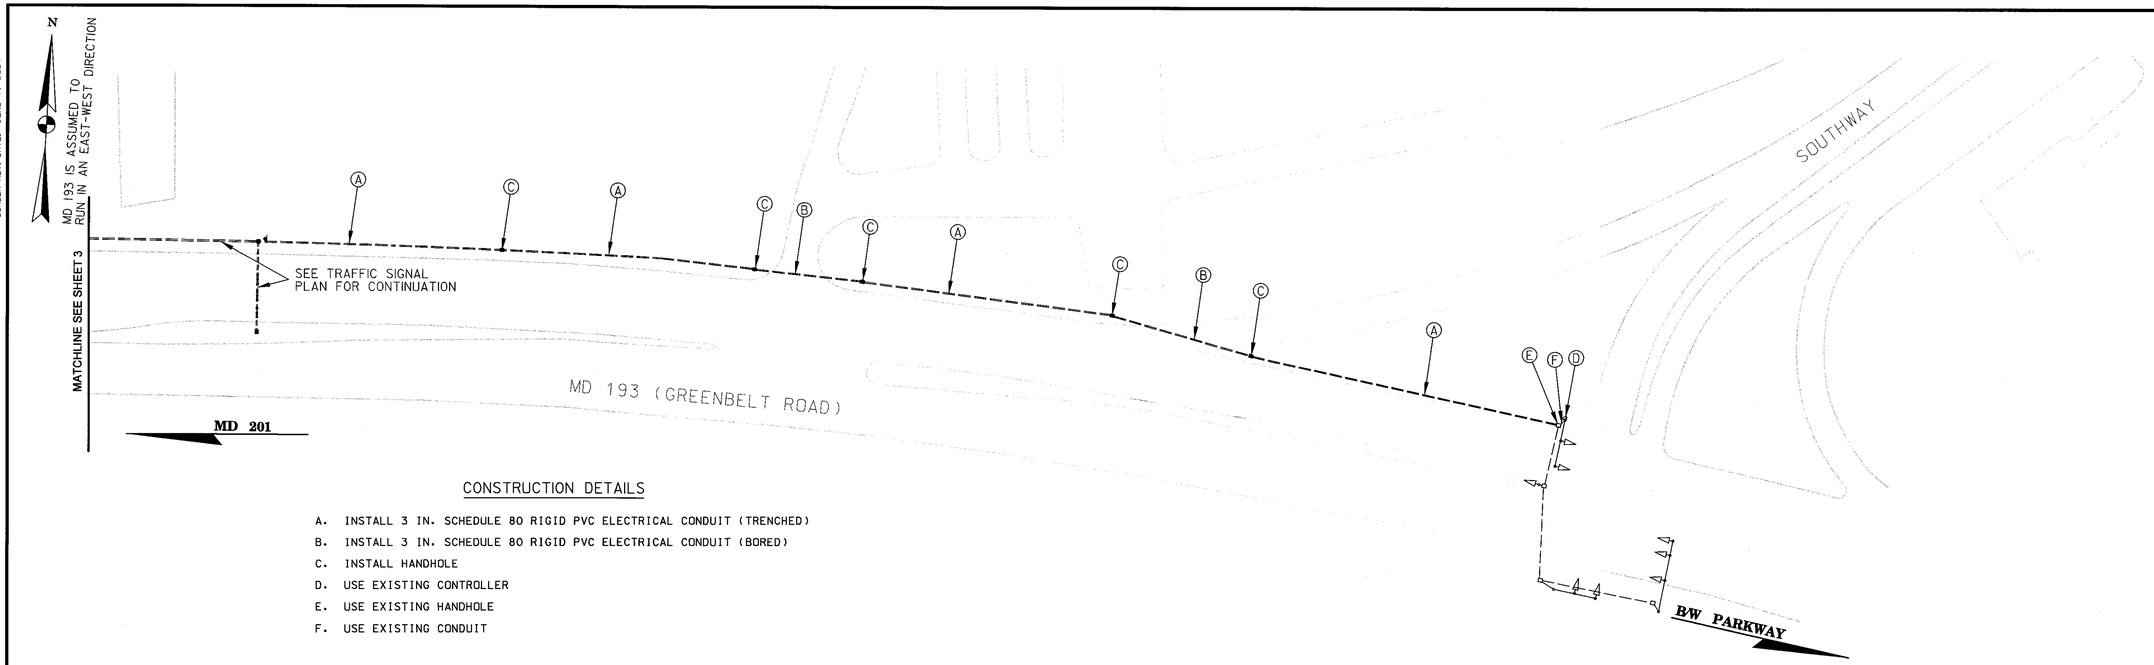

CONSTRUCTION DETAILS

A. INSTALL 3 IN. SCHEDULE 80 RIGID PVC ELECTRICAL CONDUIT (TRENCHED)
B. INSTALL 3 IN. SCHEDULE 80 RIGID PVC ELECTRICAL CONDUIT (BORED)
C. INSTALL HANDHOLE
D. USE EXISTING CONTROLLER
E. USE EXISTING HANDHOLE
F. USE EXISTING CONDUIT

WIRING LEGEND

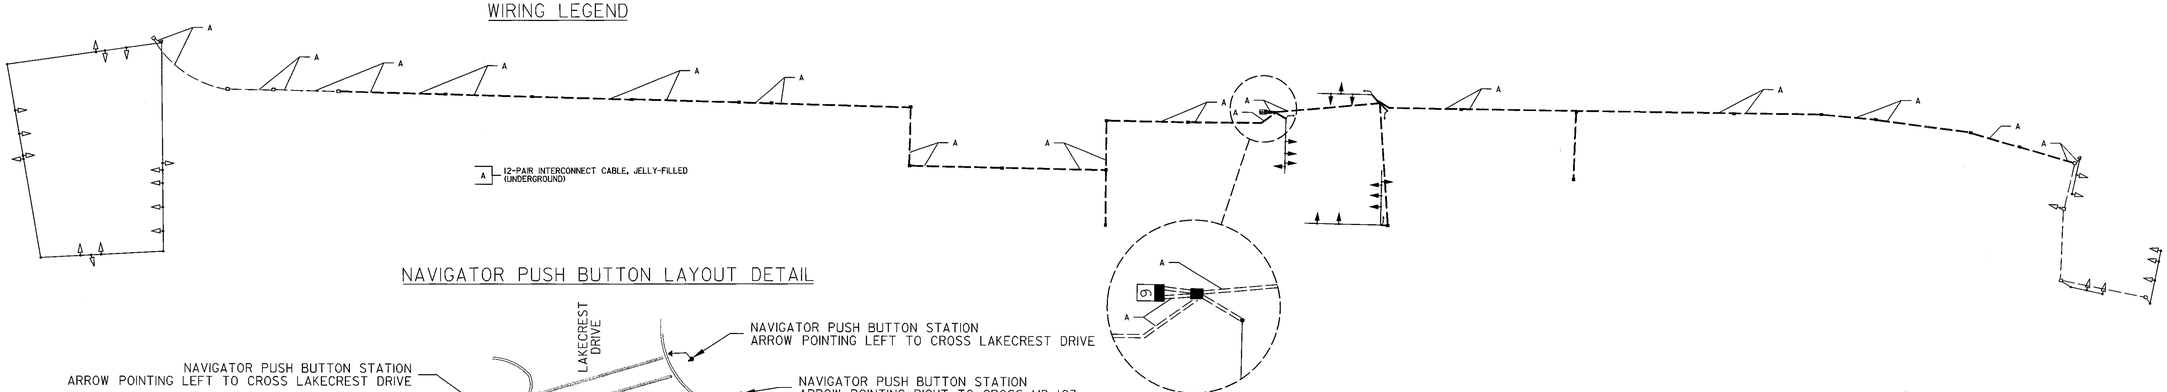

NAVIGATOR PUSH BUTTON LAYOUT DETAIL

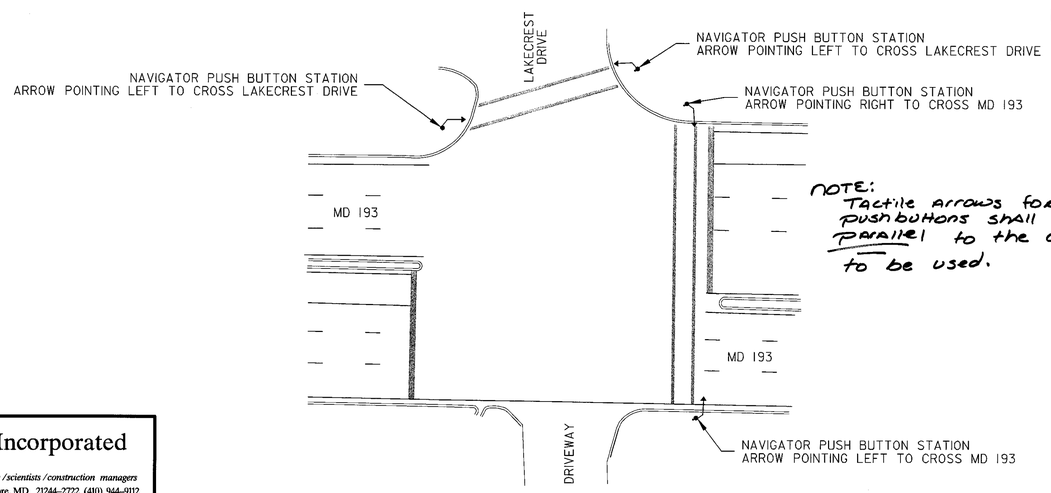

NOTE:
Tactile arrows for APS pushbuttons shall be located parallel to the crosswalk to be used.

STV Incorporated
engineers / architects / planners / scientists / construction managers
7125 Ambassador Road Baltimore, MD 21244-2722 (410) 944-9112

BY: THOMPSMA

BORDER REV: DATE: June 1, 2004

DRILL HOLES

DRILL HOLES

DRILL HOLES

STATE OF MARYLAND
DEPARTMENT OF TRANSPORTATION
STATE HIGHWAY ADMINISTRATION
OFFICE OF TRAFFIC & SAFETY
TRAFFIC ENGINEERING DESIGN DIVISION

MD 193 (GREENBELT ROAD) AT LAKECREST DRIVE
INTERCONNECT PLAN

APPROVALS	REVISIONS
TEAM LEADER	
ASST. DIV. CHIEF	
DIVISION CHIEF	
OFFICE DIRECTOR	

SHA#: PG617A58/B58 TOD#: AT356-20

SCALE 1"= 50' DATE 11/2004 CONTRACT NO. AT3565185

DESIGNED BY MRK
DRAWN BY MRK
CHECKED BY BAB
F.A.P. NO.

COUNTY PRINCE GEORGE'S
LOGMILE 16019306.56
T.I.M.S. NO. G528
TOD NO. TS-4363

DRAWING NO.

SHEET NO. 4 OF 4

PLOTTED: 11/18/2004 08:26:34 AM
FILE: I:\PROJECTS\11103\26\G528GC04.DGN