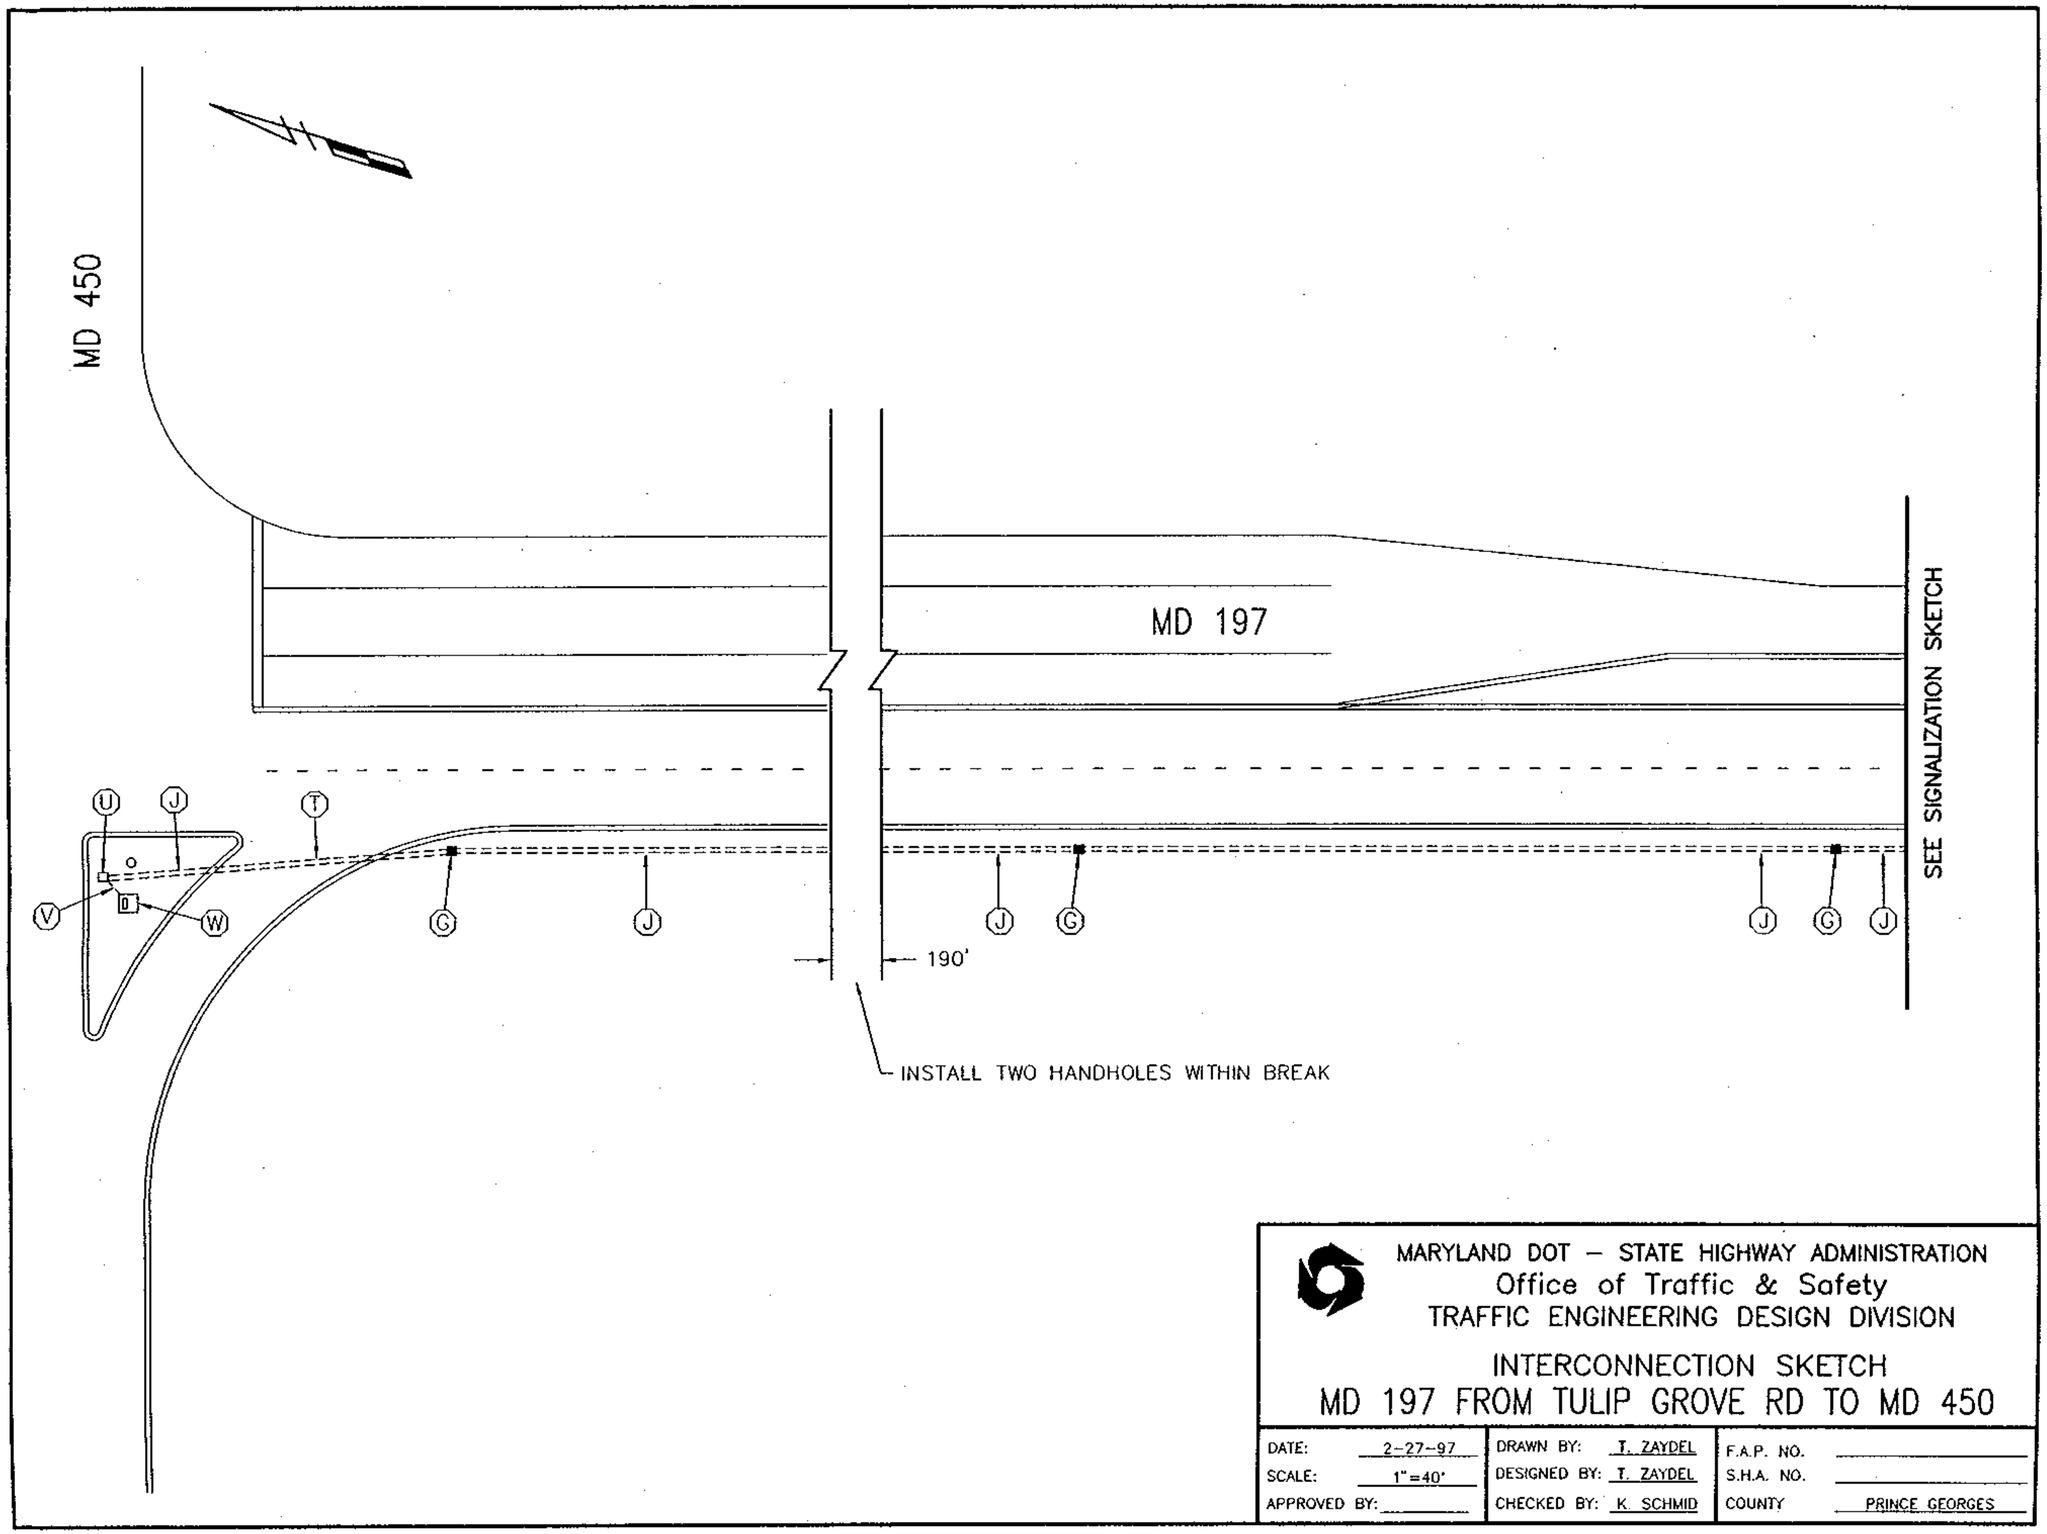
MD 450
MD 197
SEE SIGNALIZATION SKETCH
U
J
T
V
D
W
G
J
J
G
J
G
J
190'
INSTALL TWO HANDHOLES WITHIN BREAK
MARYLAND DOT – STATE HIGHWAY ADMINISTRATION
Office of Traffic & Safety
TRAFFIC ENGINEERING DESIGN DIVISION
INTERCONNECTION SKETCH
MD 197 FROM TULIP GROVE RD TO MD 450
DATE: 2-27-97
SCALE: 1"=40'
APPROVED BY:
DRAWN BY: T. ZAYDEL
DESIGNED BY: T. ZAYDEL
CHECKED BY: K. SCHMID
F.A.P. NO.
S.H.A. NO.
COUNTY PRINCE GEORGES