MD 202 RUNS IN A
NORTH-SOUTH DIRECTION.

WIRING DIAGRAM

A-D = 7-CONDUCTOR CABLE (NO. 14 AWG)
E-G = USE THE EXISTING CABLE (NO. 14 AWG)
H

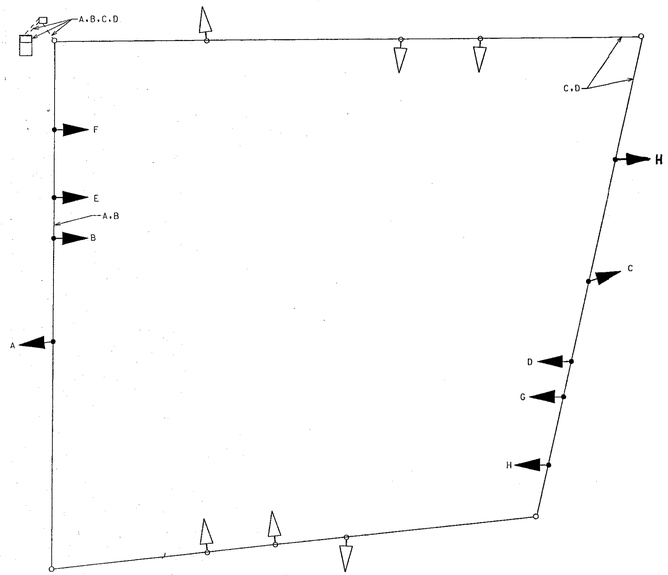

PHASE CHART

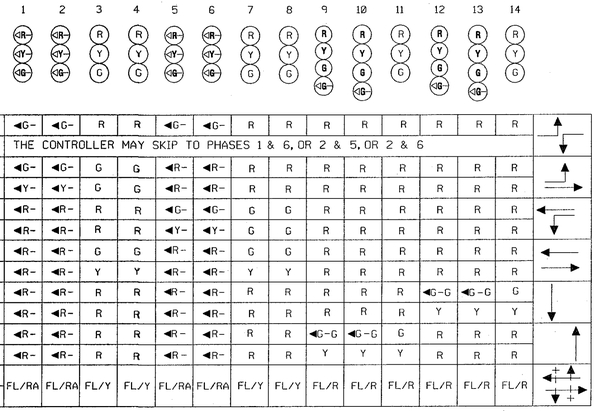

PROJECT CONTACTS

THE PROJECT CONTACTS ARE AS FOLLOWS:

MR. MAJID SHAKIB
ASSISTANT DISTRICT ENGINEER - TRAFFIC
PHONE: (301) 513-7358

MR. RALEIGH MEDLEY
ASSISTANT DISTRICT ENGINEER - MAINTENANCE
PHONE: (301) 513-7304

MR. AUGIE REBISH
ASSISTANT DISTRICT ENGINEER - UTILITIES
PHONE: (301) 513-7350

MR. RICHARD DAFF
CHIEF, TRAFFIC OPERATIONS DIVISION
PHONE: (410) 787-7630

MR. ROBERT SNYDER
ASSISTANT DIVISION CHIEF, TRAFFIC OPERATIONS DIVISION
PHONE: (410) 787-7631

MR. EDWARD RODENHIZER
CHIEF, SIGNAL OPERATIONS SECTION
PHONE: (410) 787-7652

EQUIPMENT LISTS

A. EQUIPMENT TO BE FURNISHED BY THE SHA

ITEM NO.	QUANTITY	DESCRIPTION
	21 S.F. 2 EACH	R3-34(L) SIGN, "LEFT TURN SIGNAL", 36" x 42", SPAN MOUNTED HARDWARE

B. EQUIPMENT TO BE FURNISHED AND/ OR INSTALLED BY THE SHA

ITEM NO.	QUANTITY	DESCRIPTION
1001	1 EACH	MAINTENANCE OF TRAFFIC
2001	1 C.Y.	TEST PIT EXCAVATION
8001	27 ~~24~~ EACH	F & I 12" BLACK FACED VECHICULAR TRAFFIC SIGNAL HEAD SECTION
8002	1,000 L.F.	F & I ELECTRICAL CABLE - 7-CONDUCTOR (NO. 14 AWG)
8003	1 EACH	REMOVE AND DISPOSE OF EXISTING MATERIAL AND EQUIPMENT PER ASSIGNMENT

MARYLAND DOT - STATE HIGHWAY ADMINISTRATION
Office of Traffic & Safety
TRAFFIC ENGINEERING DESIGN DIVISION

MD 202 (Landover Road) and Campus Way (South)
LARGO, MARYLAND

DRAWN BY: W. Malcolm	F.A.P. NO.	T.S. NO.	SHEET NO.
CHECKED BY:	S.H.A. NO. P-557-501-385	TS-814 A	
SCALE: NOT TO SCALE	COUNTY PRINCE GEORGE'S	T.I.M.S. NO.	
DATE: 05-2003	LOG MILE 00021005.77	F805	2 OF 2