F.H.WA. REGION NO.	STATE	FED. AID PROJ. NO.	SHEET NO.	TOTAL SHEETS
3	MD.		2	2

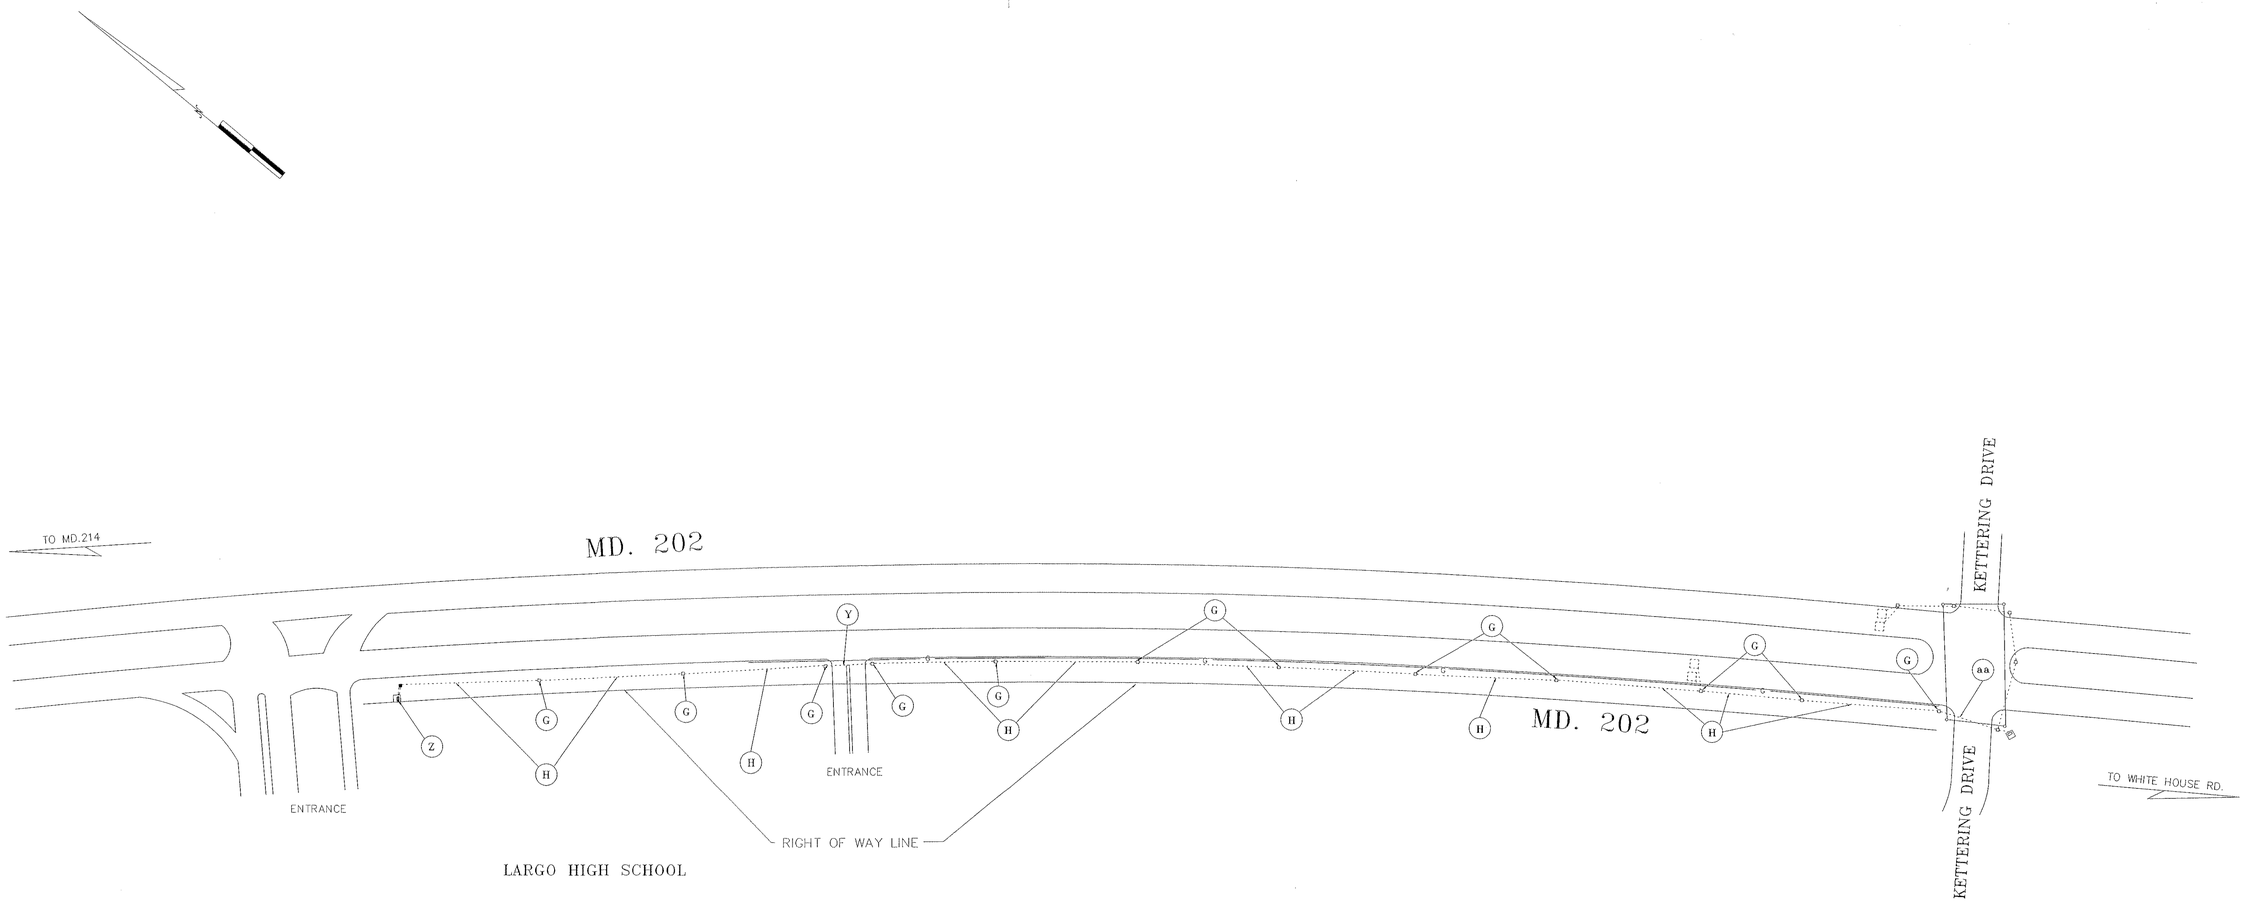

LOG MILE: 16020207.00–16020206.31

UTILITY LEGEND

G	GAS MAIN
W	WATER MAIN
S	SEWER MAIN
E	ELECTRIC CABLES
A	AERIAL CABLES
T	TELEPHONE CABLES

REVISIONS

APPROVALS

CHIEF, SIGNAL DESIGN SECTION 6/4/92

ASST. DISTRICT ENGINEER, TRAFFIC

CHIEF, TRAFFIC ENGINEERING DIVISION 6/4/92

DEPUTY CHIEF ENGINEER, OFFICE OF TRAFFIC 6/5/92

MDOT – STATE HIGHWAY ADMINISTRATION

Office of Traffic and Safety

TRAFFIC ENGINEERING DESIGN DIVISION

SIGNAL #

DRAWN BY: C. Jedmorski

DES. BY: C. Jedmorski

CHK. BY: 6-8-92 92.RD.

MD.202 INTERCONNECT KETTERING DRIVE TO ENTRANCE TO LARGO HIGH SCHOOL

COUNTY: PRINCE GEORGES

DATE:

SCALE: 1" = 100'

F.A.P. NO.

S.H.A. NO.

TS/STD. NO. 3243 X1

SHEET NO. 2 OF 2

16020200 F#