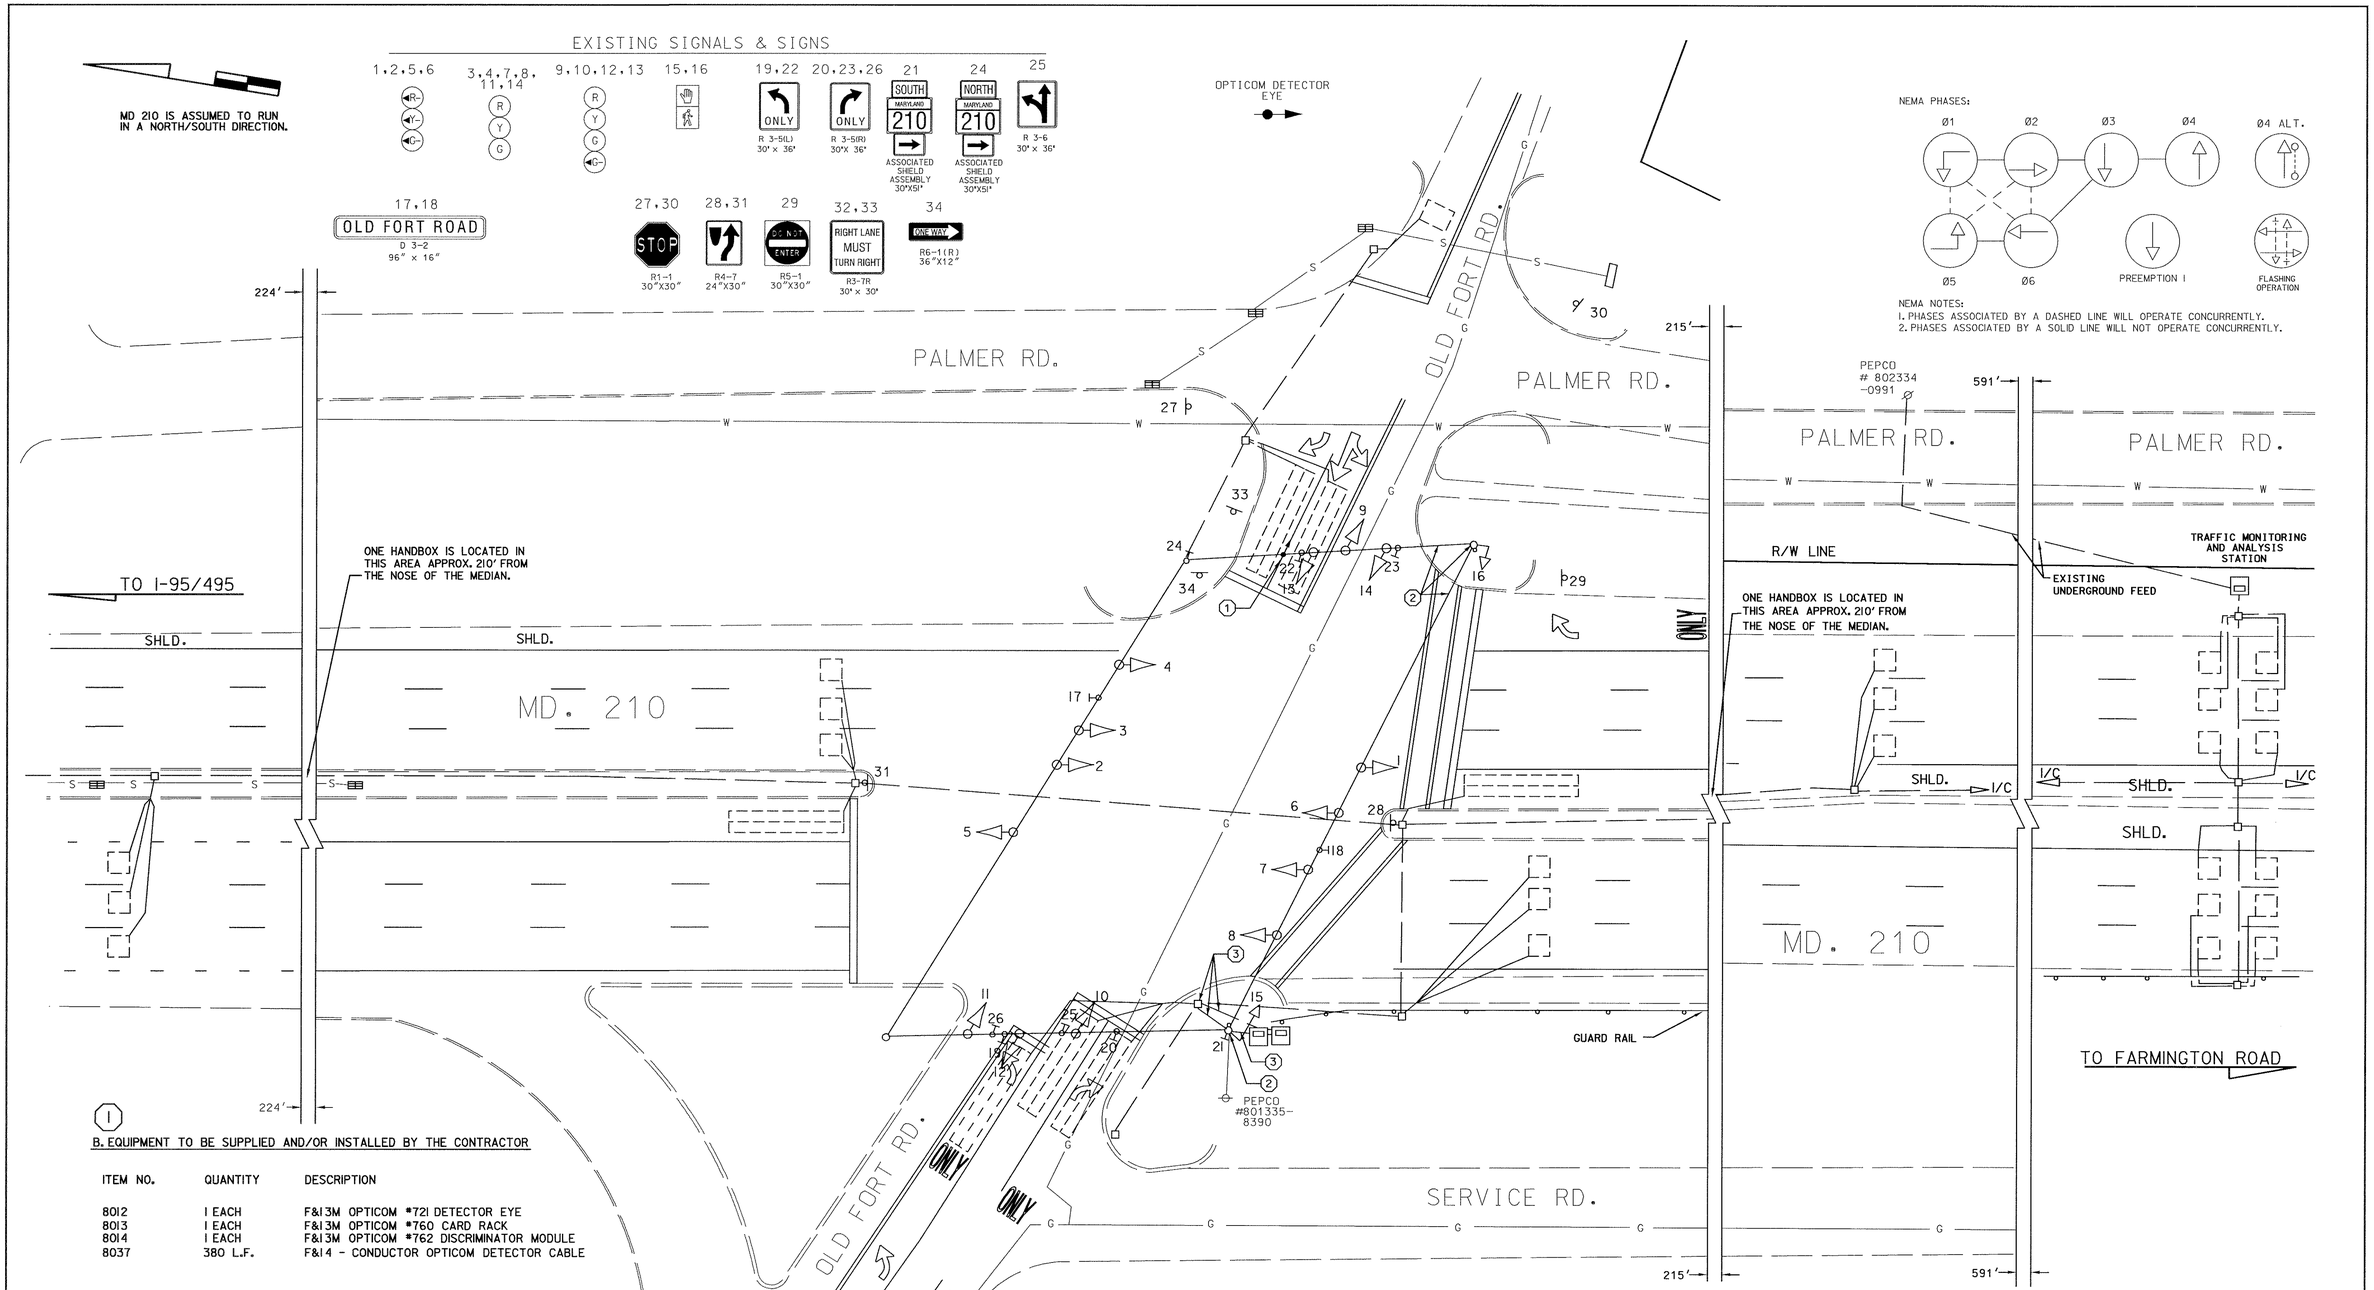

B. EQUIPMENT TO BE SUPPLIED AND/OR INSTALLED BY THE CONTRACTOR

ITEM NO.	QUANTITY	DESCRIPTION
8012	1 EACH	F&I 3M OPTICOM #721 DETECTOR EYE
8013	1 EACH	F&I 3M OPTICOM #760 CARD RACK
8014	1 EACH	F&I 3M OPTICOM #762 DISCRIMINATOR MODULE
8037	380 L.F.	F&I 4 - CONDUCTOR OPTICOM DETECTOR CABLE

CONSTRUCTION DETAILS

1. INSTALL OPTICOM DETECTOR EYE ON EXISTING SPAN WIRE.
2. USE EXISTING SPAN WIRE AND STEEL POLE
3. USE EXISTING HANDHOLE AND CONDUIT.

UTILITY LEGEND

- G — GAS MAIN
- W — WATER MAIN
- S — SEWER MAIN
- E — ELECTRIC CABLES
- A — AERIAL CABLES
- T — TELEPHONE CABLES

REVISIONS	
1	2/00 INSTALL OPTICOM DETECTOR EYE WS OLD FORT ROAD.
H	3/94 RELOCATE LOOPS FOR EB OLD FORT RD.
G	2/94 AS BUILT
F	10/92 SPLIT SIDE ROADS

APPROVALS: ORIGINAL — ASST. TRAFFIC ENGINEERING DESIGN DIVISION — ON — ASST. DISTRICT ENGINEER, TRAFFIC — FILE — CHIEF, TRAFFIC ENGINEERING DESIGN DIVISION — DIRECTOR, TRAFFIC & SAFETY

CENTURY ENGINEERING, INC.
CONSULTING ENGINEERS - PLANNERS
32 WEST ROAD
TOWSON, MARYLAND 21204

MARYLAND DOT - STATE HIGHWAY ADMINISTRATION
Office of Traffic & Safety
TRAFFIC ENGINEERING DESIGN DIVISION
MD. 210 (INDIAN HEAD HWY.) &
OLD FORT RD. - NORTH

RE-DRAWN BY:	SPP	F.A.P. NO.	AC-STPG-000S(683)E	TS NO. 1173 1	SHEET NO.
CHECKED BY:	TMH/CJ	S.H.A. NO.	XX1005185		
SCALE:	1"= 20'	COUNTY:	PRINCE GEORGE'S	T.I.M.S. NO. D565	22 OF 24
DATE:	2/21/00	LOG MILE:	I6021009.89		

PG308A57/B57

c:\#tcradwg\97006\31\md210\bo\dfortn.dgn
20 MAR 2000