F H WA REGION NO	STATE	FED. AID PROJ. NO	SHEET NO.	TOTAL SHEETS
3	MD.			

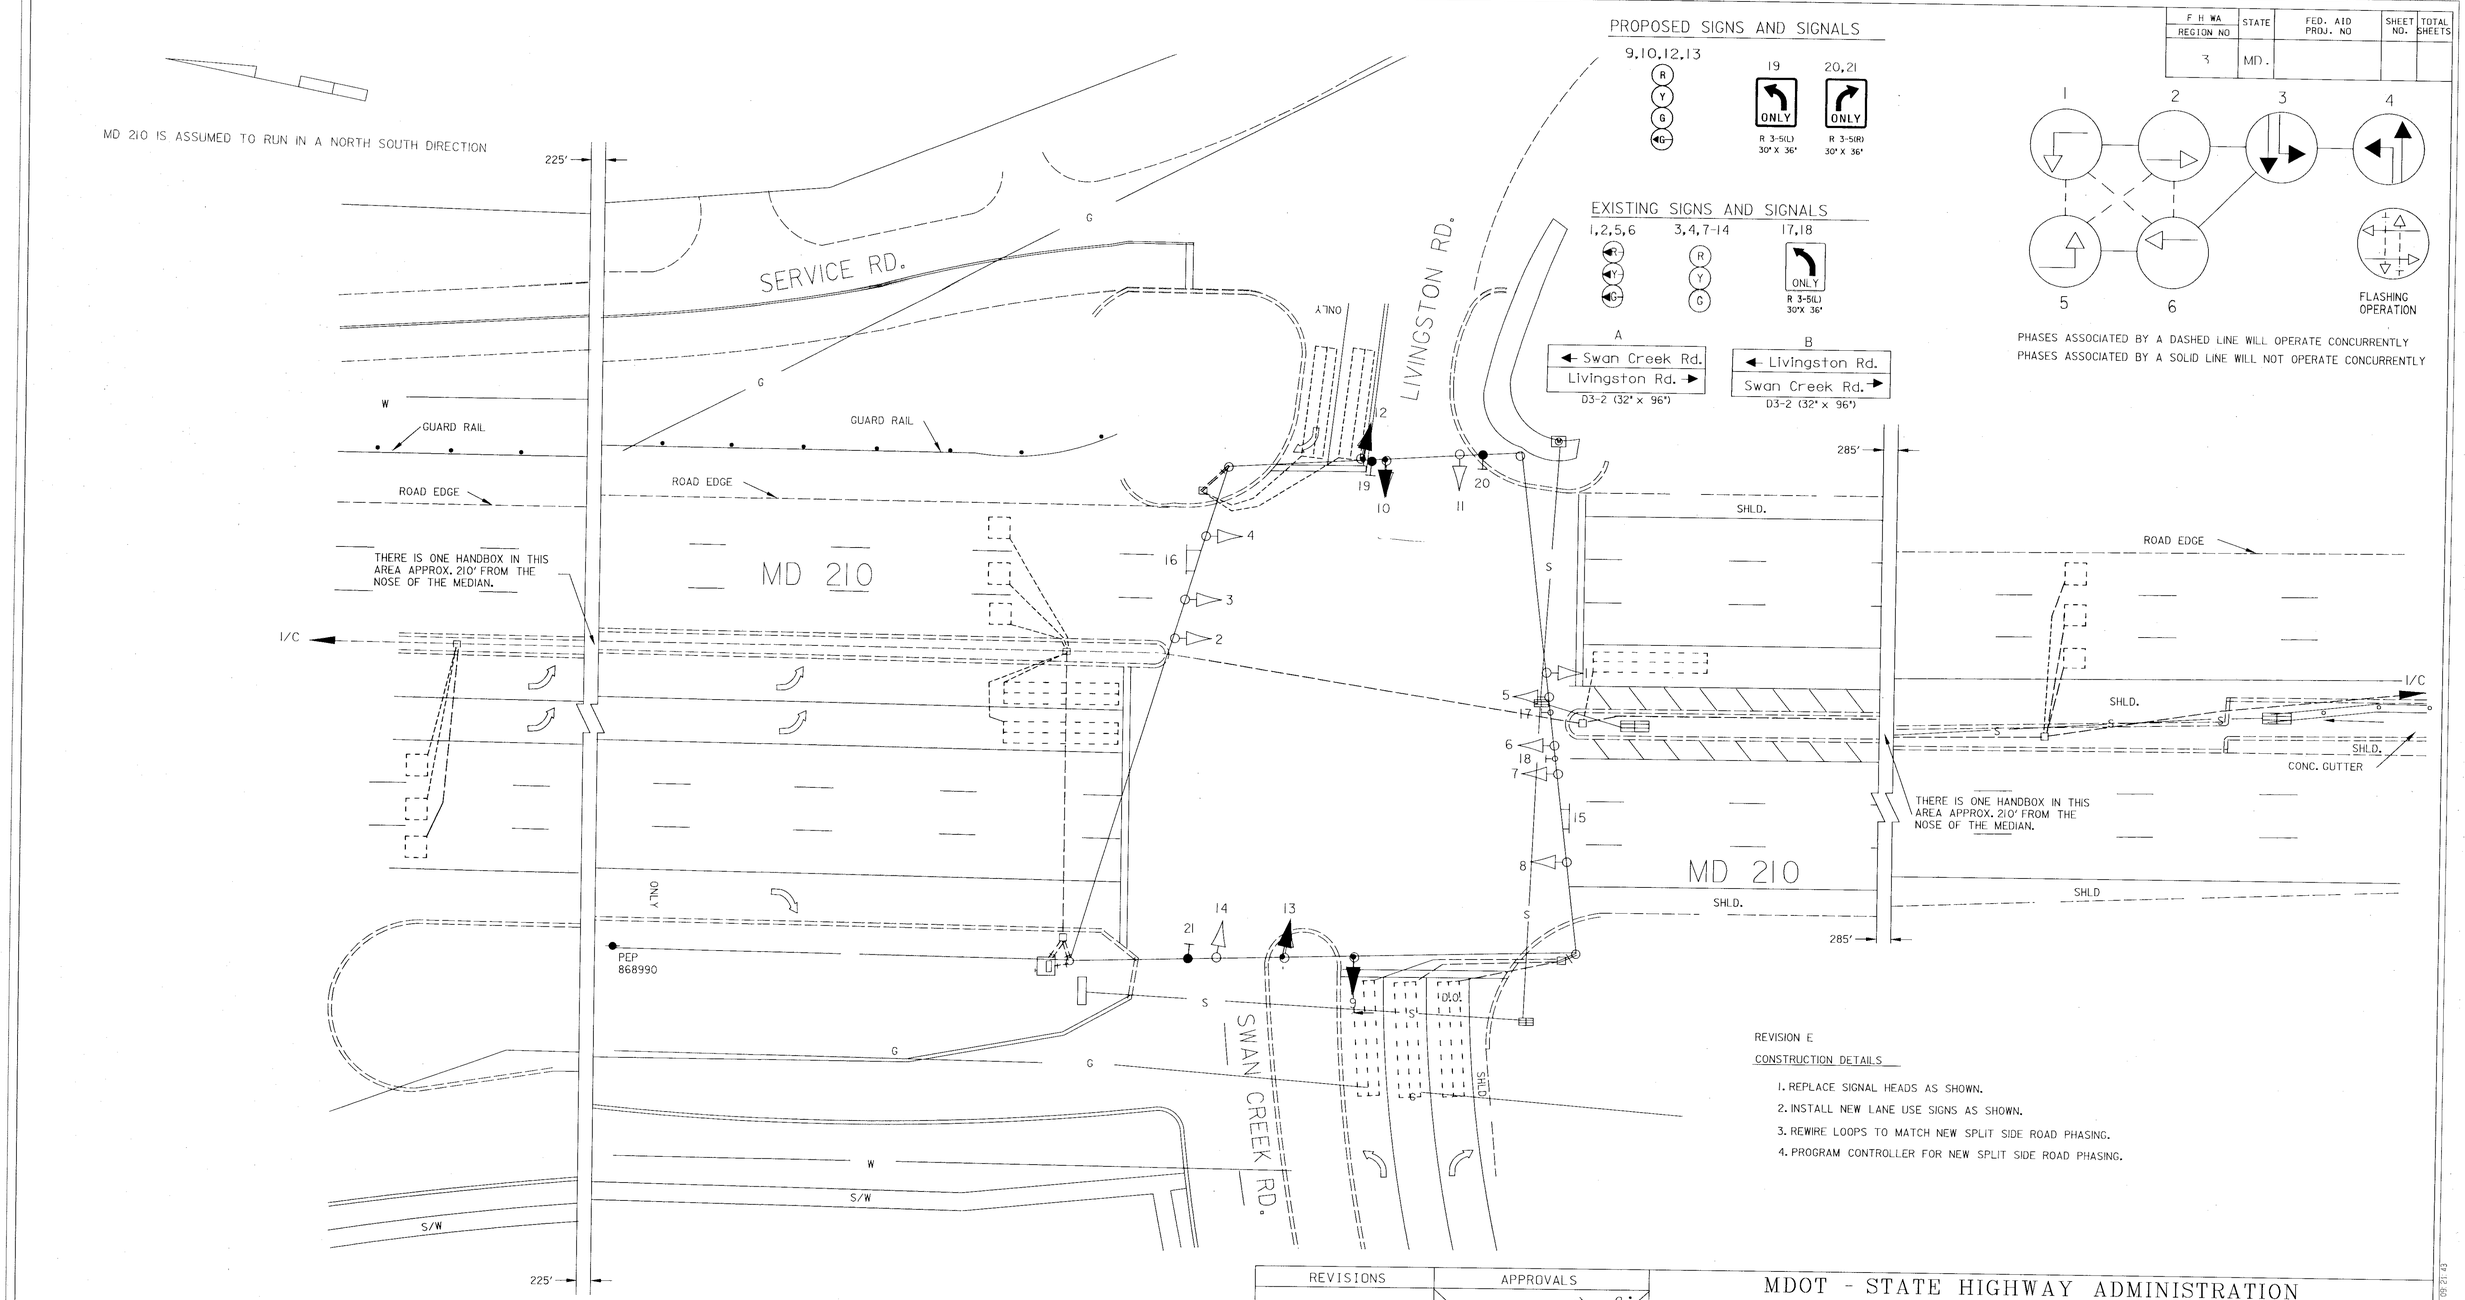

REVISION E

CONSTRUCTION DETAILS

1. REPLACE SIGNAL HEADS AS SHOWN.
2. INSTALL NEW LANE USE SIGNS AS SHOWN.
3. REWIRE LOOPS TO MATCH NEW SPLIT SIDE ROAD PHASING.
4. PROGRAM CONTROLLER FOR NEW SPLIT SIDE ROAD PHASING.

UTILITY LEGEND

G	GAS MAIN
W	WATER MAIN
S	SEWER MAIN
E	ELECTRIC CABLES
A	AERIAL CABLES
T	TELEPHONE CABLES

REVISIONS	APPROVALS
E 3/99 SPLIT SIDE ROAD PHASING	CHIEF, SIGNAL DESIGN SECTION
JH 042 10/91	ASST. DISTRICT ENGINEER, TRAFFIC
D INSTALL SAMPLING LOOPS FOR N.B. MD. 210	CHIEF, TRAFFIC ENGINEERING DIVISION
C RED LINE REVISION #1 1/90 TOTAL RECONSTRUCTION DUE TO NEW GEOMETRICS. S.H.A. # P-920-501-371	DEPUTY CHIEF ENGINEER, OFFICE OF TRAFFIC
DCD	

NOTE: THIS IS A REVISION TO P-387-001-18 DATED 8/72. THE ORIGINAL PLAN IS ON FILE

MDOT - STATE HIGHWAY ADMINISTRATION
Office of Traffic
TRAFFIC ENGINEERING DIVISION
SIGNAL # 16021007.77

DRAWN BY: DCD - 10/89 MOD. JAH 3/99
DES. BY: DCD - 10/89 MOD. JAH 3/99
CHK. BY:

MD 210 (INDIAN HEAD HWY) & LIVINGSTON RD./SWAN CREEK RD.
LOG MILE : 16021007.77
COUNTY: PRINCE GEORGE'S

DATE: 1/90
SCALE: 1" = 20' MOD. 3/99
F.A.P. NO.
S.H.A. NO.
TS/STD. NO. 1179 D
SHEET NO. 5 OF 6

16021007.77