F H W A REGION NO.	STATE	FED. AID PROJ. NO.	SHEET NO.	TOTAL SHEETS
3	MD			

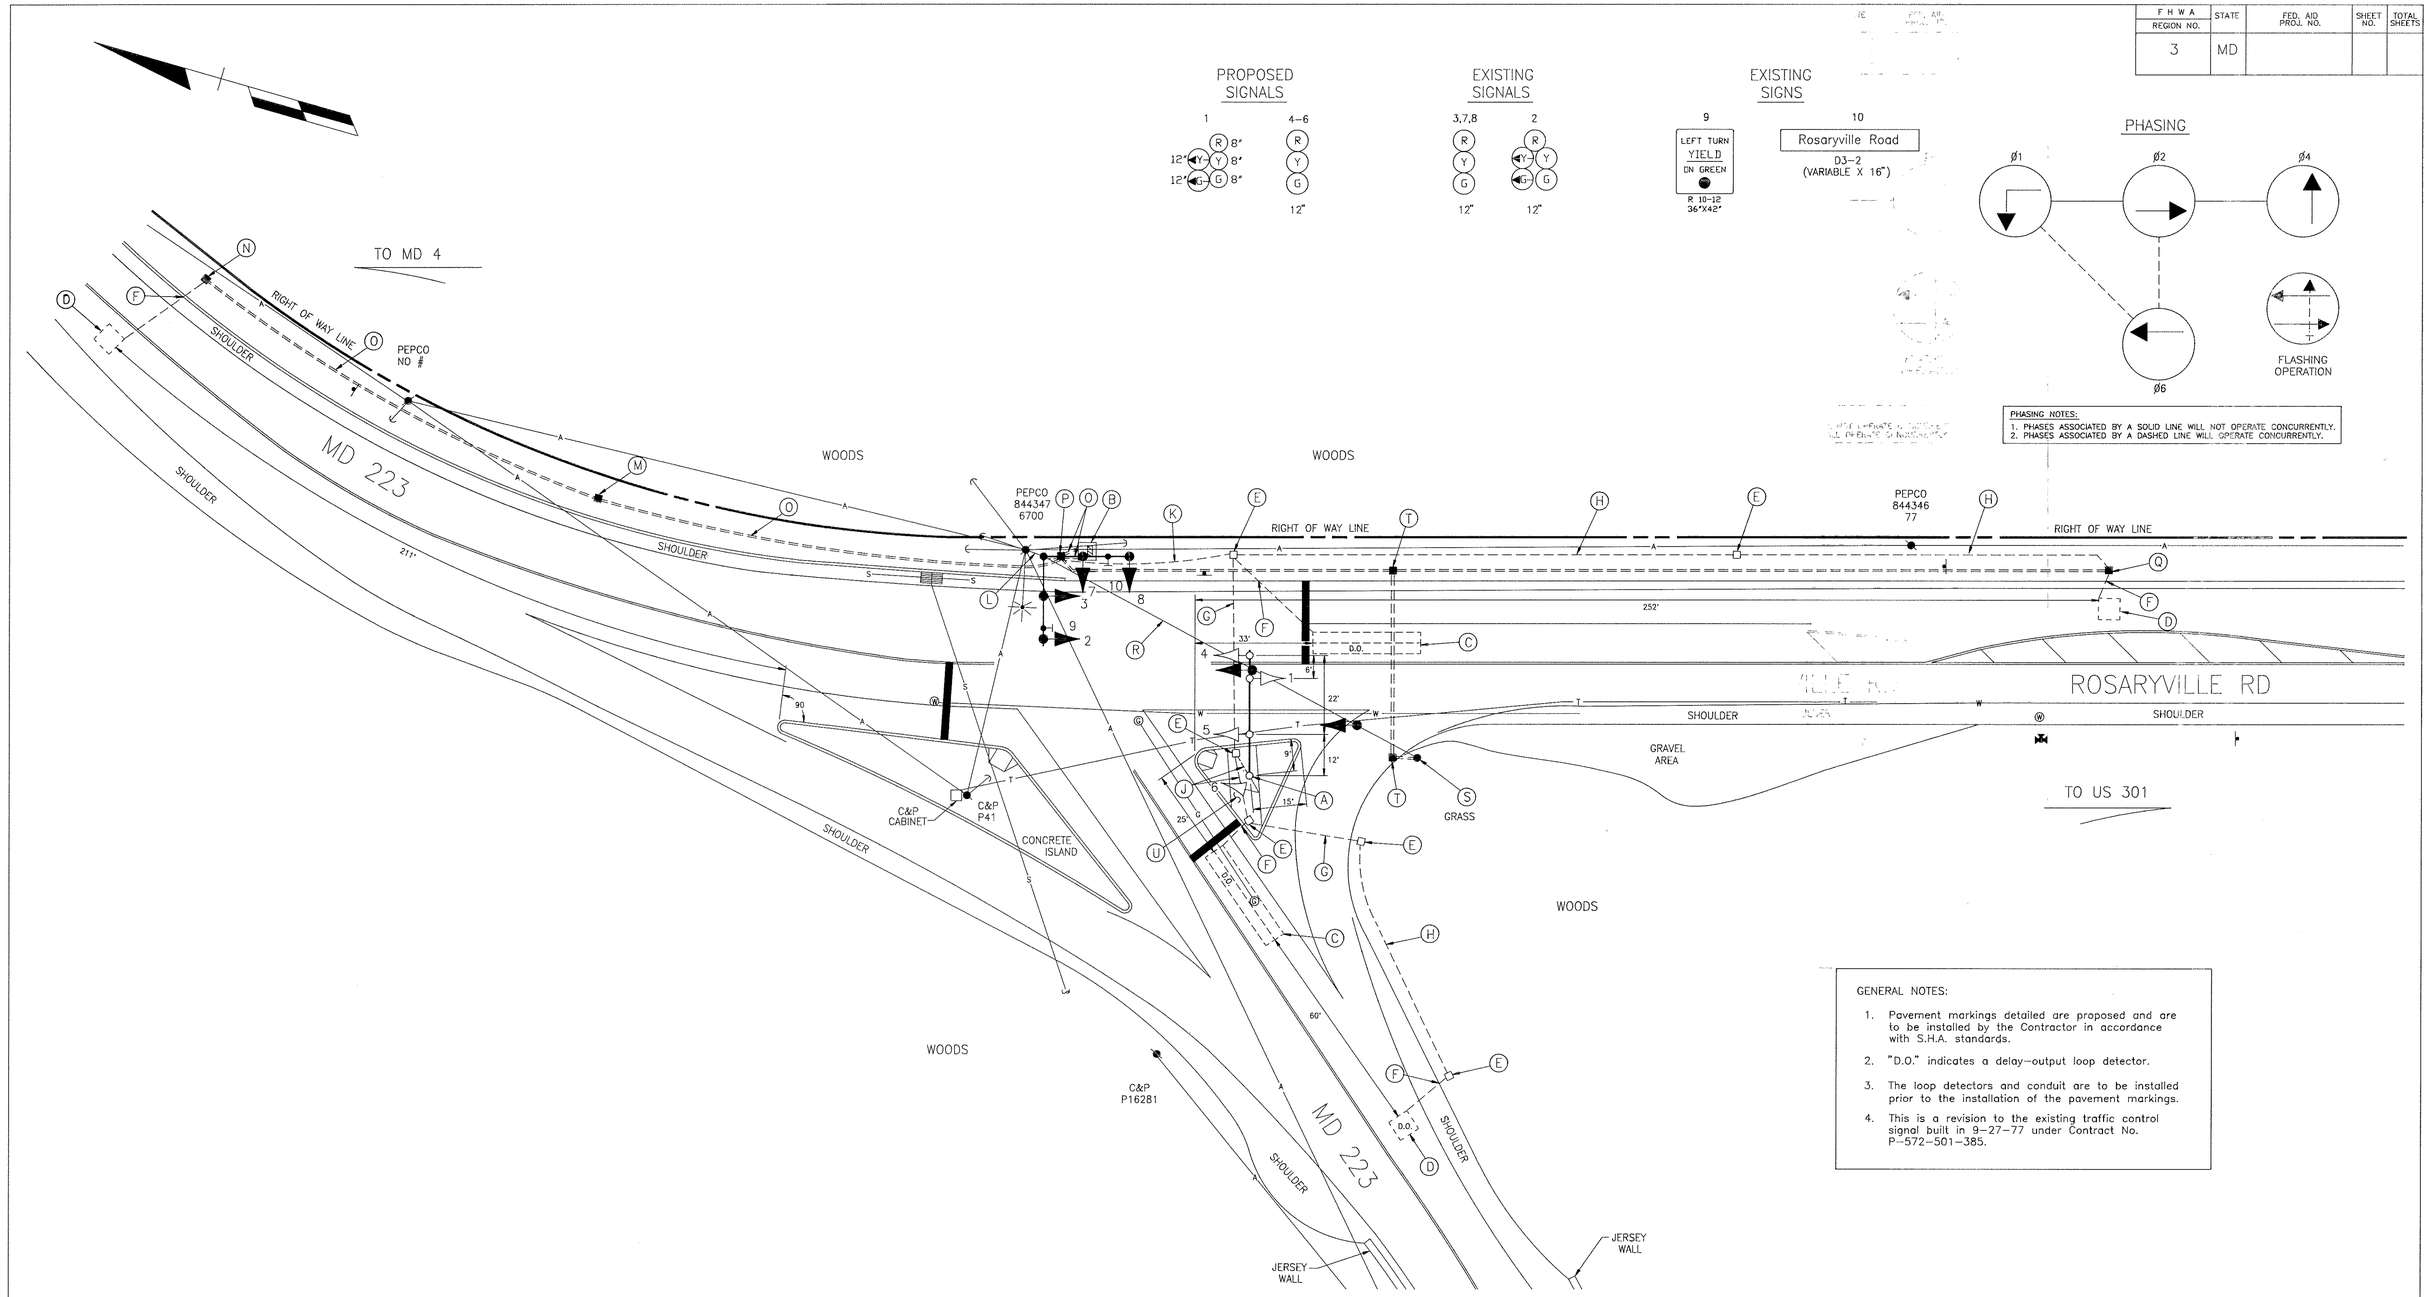

LEGEND OF UNDERGROUND AND OVERHEAD UTILITIES

AERIAL CABLE	A — A — A
ELECTRIC	E — E — E
TELEPHONE	T — T — T
GAS	G — G — G
SEWER	S — S — S
WATER	W — W — W
CABLE TV	TV — TV — TV

STREET TRAFFIC STUDIES, LTD.
Gateway International
1302 Concourse Drive, Suite 104
Linthicum, Maryland 21090
(410) 859–3553
2362

REVISIONS

A 2/88 REMOVE THE R/T OVERLAP ON S.B. MD 223
SHA OT–3–88
CA
B 6–29–93 INSTALL NEW MAST ARM AND LOOPS
SHA NO.:
RRZ

APPROVALS

CHIEF, SIGNAL DESIGN SECTION
ASST. DISTRICT ENGINEER, TRAFFIC
CHIEF, TRAFFIC ENGINEERING DESIGN DIVISION
DIRECTOR, OFFICE OF TRAFFIC AND SAFETY
ORIGINAL ON FILE

MDOT – STATE HIGHWAY ADMINISTRATION

Office of Traffic and Safety

TRAFFIC ENGINEERING DESIGN DIVISION

LOG MILE: 16022310.24

DRAWN BY: M.J. H. KILIAN
DES. BY: HOWARD J. KILIAN
CHK. BY: WILLIAM J. RICHARDSON

MD 223 AND ROSARYVILLE RD
COUNTY PRINCE GEORGE'S

DATE: 9–27–77
SCALE: 1"=20'
F.A.P. NO.
S.H.A. NO. P 572–501–385
TS/STD. NO. TS–1530B
SHEET NO. ___ OF ___

F# 49