REG.	STATE	PROJECT	SHEET NO.	TOTAL SHEETS
NC	MD.	BWI A24, B15	128	468

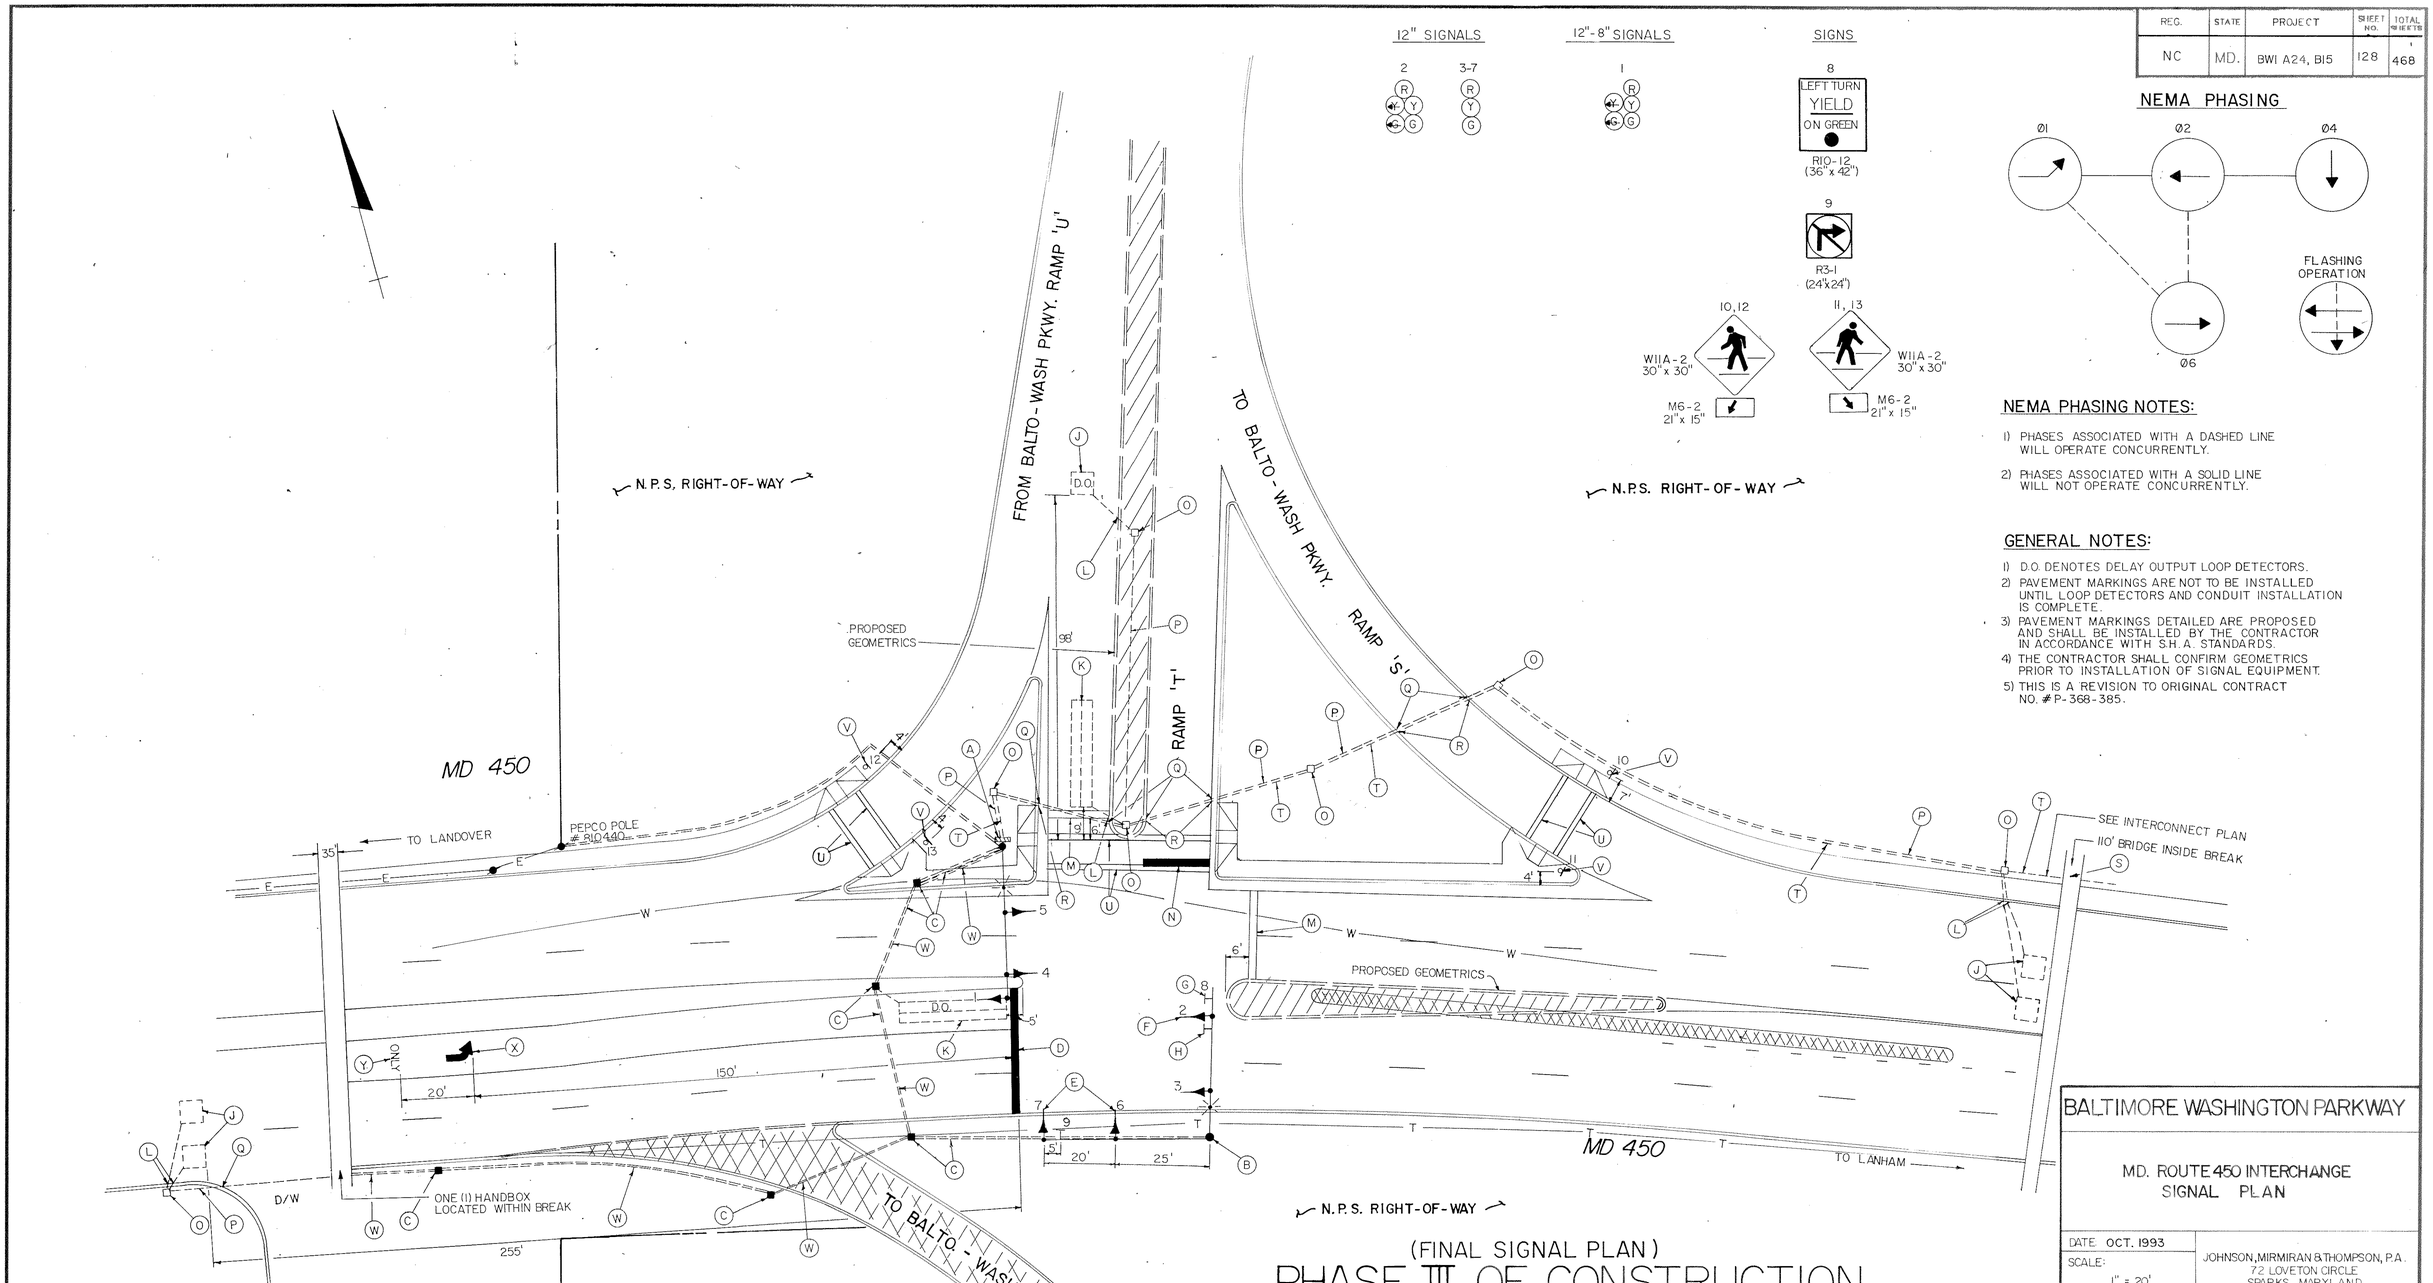

(FINAL SIGNAL PLAN)

PHASE III OF CONSTRUCTION

REVISIONS	APPROVALS
A. 11/6/92 BWI A24, B15 REVISED DUE TO CONSTRUCTION OF RAMP "T"	CHIEF, SIGNAL DESIGN SECTION
	ASST. DISTRICT ENGINEER, TRAFFIC
	CHIEF, TRAFFIC ENGINEERING DIVISION
T.M.S.	DIRECTOR, OFFICE OF TRAFFIC

ORIGINAL ON FILE

BALTIMORE WASHINGTON PARKWAY

MD. ROUTE 450 INTERCHANGE SIGNAL PLAN

DATE OCT. 1993

SCALE: 1" = 20'

JOHNSON, MIRMIRAN & THOMPSON, P.A.
72 LOVETON CIRCLE
SPARKS, MARYLAND

MDOT – STATE HIGHWAY ADMINISTRATION

Office of Traffic & Safety

TRAFFIC ENGINEERING DESIGN DIVISION

DRAWN BY: J. SPENCER
DES. BY:
CHK. BY:

MD 450 AT THE BALTO./WASH. PKWY. WEST

COUNTY: PRINCE GEORGE'S

DATE:
SCALE: 1"=20'

F.A.P. NO.
S.H.A. NO. P-420-000-385

TS/STD. NO. TS 256 A

SHEET NO. 128 OF 468

U.04.5001.53