F.H.W.A. REGION NO.	STATE	FED. AID PROJ. NO.	SHEET NO.	TOTAL SHEETS
3	MD.		2	5

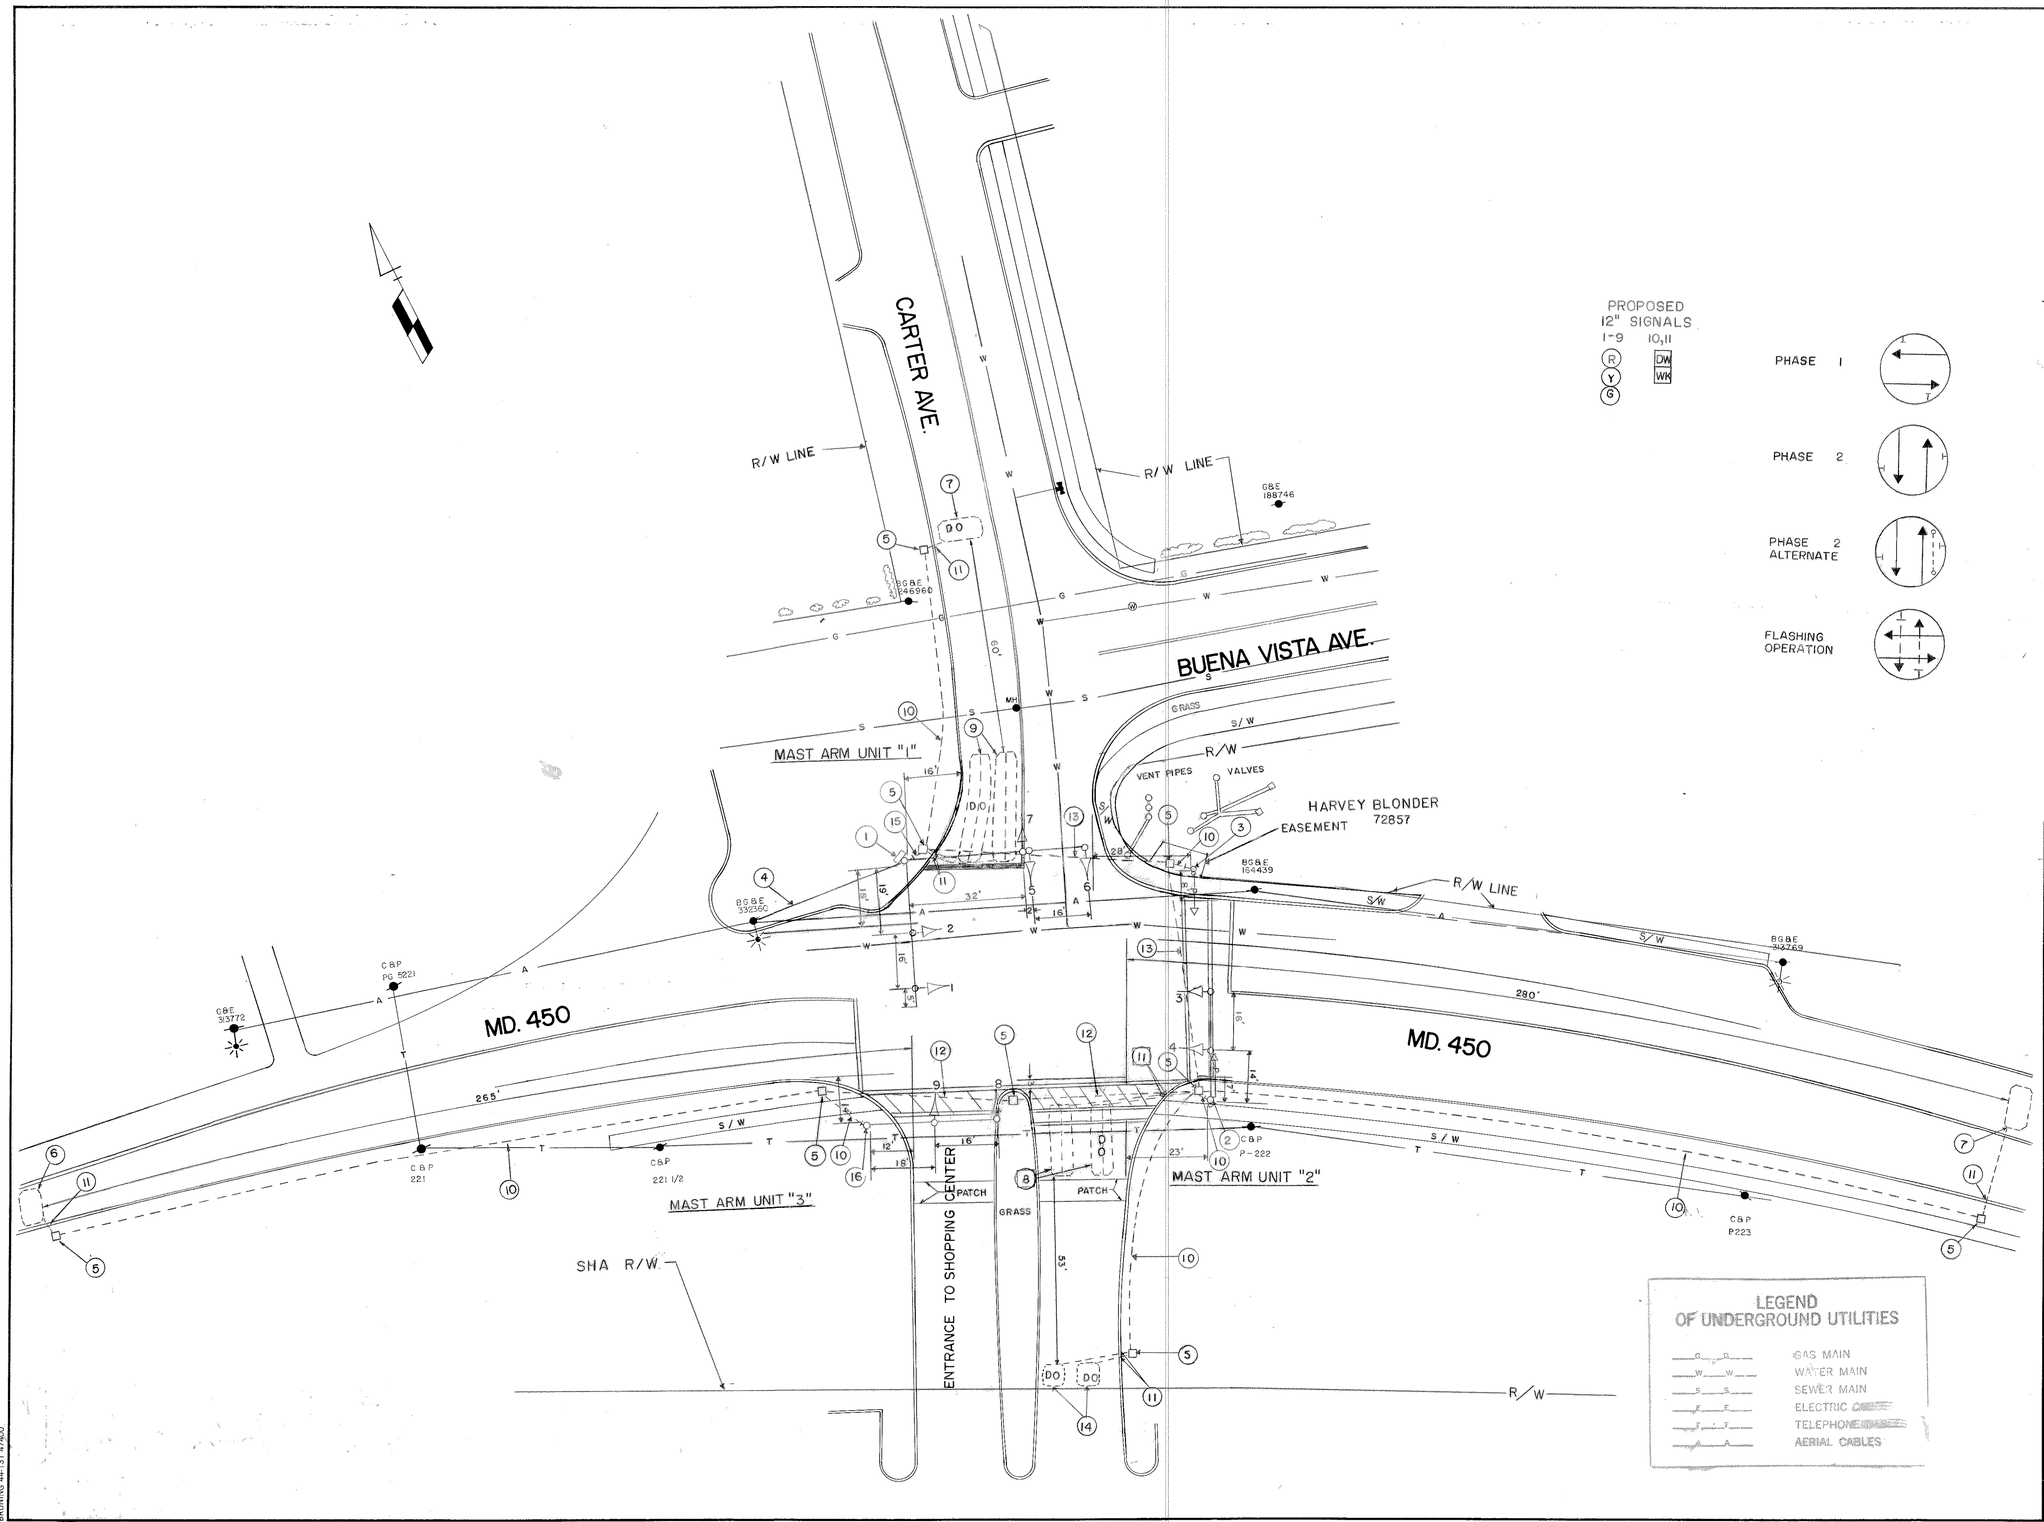

PROPOSED
12" SIGNALS
1-9 10,11
R Y G DW WK

PHASE 1

PHASE 2

PHASE 2 ALTERNATE

FLASHING OPERATION

NOTE:
1) THE STRIPING SHOWN ON THIS PLAN IS PROPOSED.

APPROVAL: CHIEF SIGNAL DESIGN SECTION — 3/30/83

APPROVAL: REGIONAL TRAFFIC ENGINEER — 3/30/83

APPROVAL: CHIEF-BUREAU OF TRAFFIC ENGINEERING — 3/30/83

APPROVAL: ASS'T. CHIEF ENGINEER TRAFFIC — 3-31-83

A REVISED LENGTH OF LOOP DETECTORS AT ENT. TO SHOPPING MALL — EMM

REVISIONS

STATE OF MARYLAND
DEPARTMENT OF TRANSPORTATION
STATE HIGHWAY ADMINISTRATION

TRAFFIC DIVISION — BUREAU OF TRAFFIC ENGINEERING

MD. 450 & CARTER AVE. & BUENA VISTA AVE.

SCALE	DATE	CONTRACT NO.
1"=20'	4-7-81	P-730-501-385

DRAWN BY: THOMAS M. ZAYDEL COUNTY: PRINCE GEORGES

DESIGNED BY: E.M.MILESKY SIGNAL NO.: 16470

CHECKED BY:

DRAWING NO. TS-1818 A

BRUNING 44-131 47600