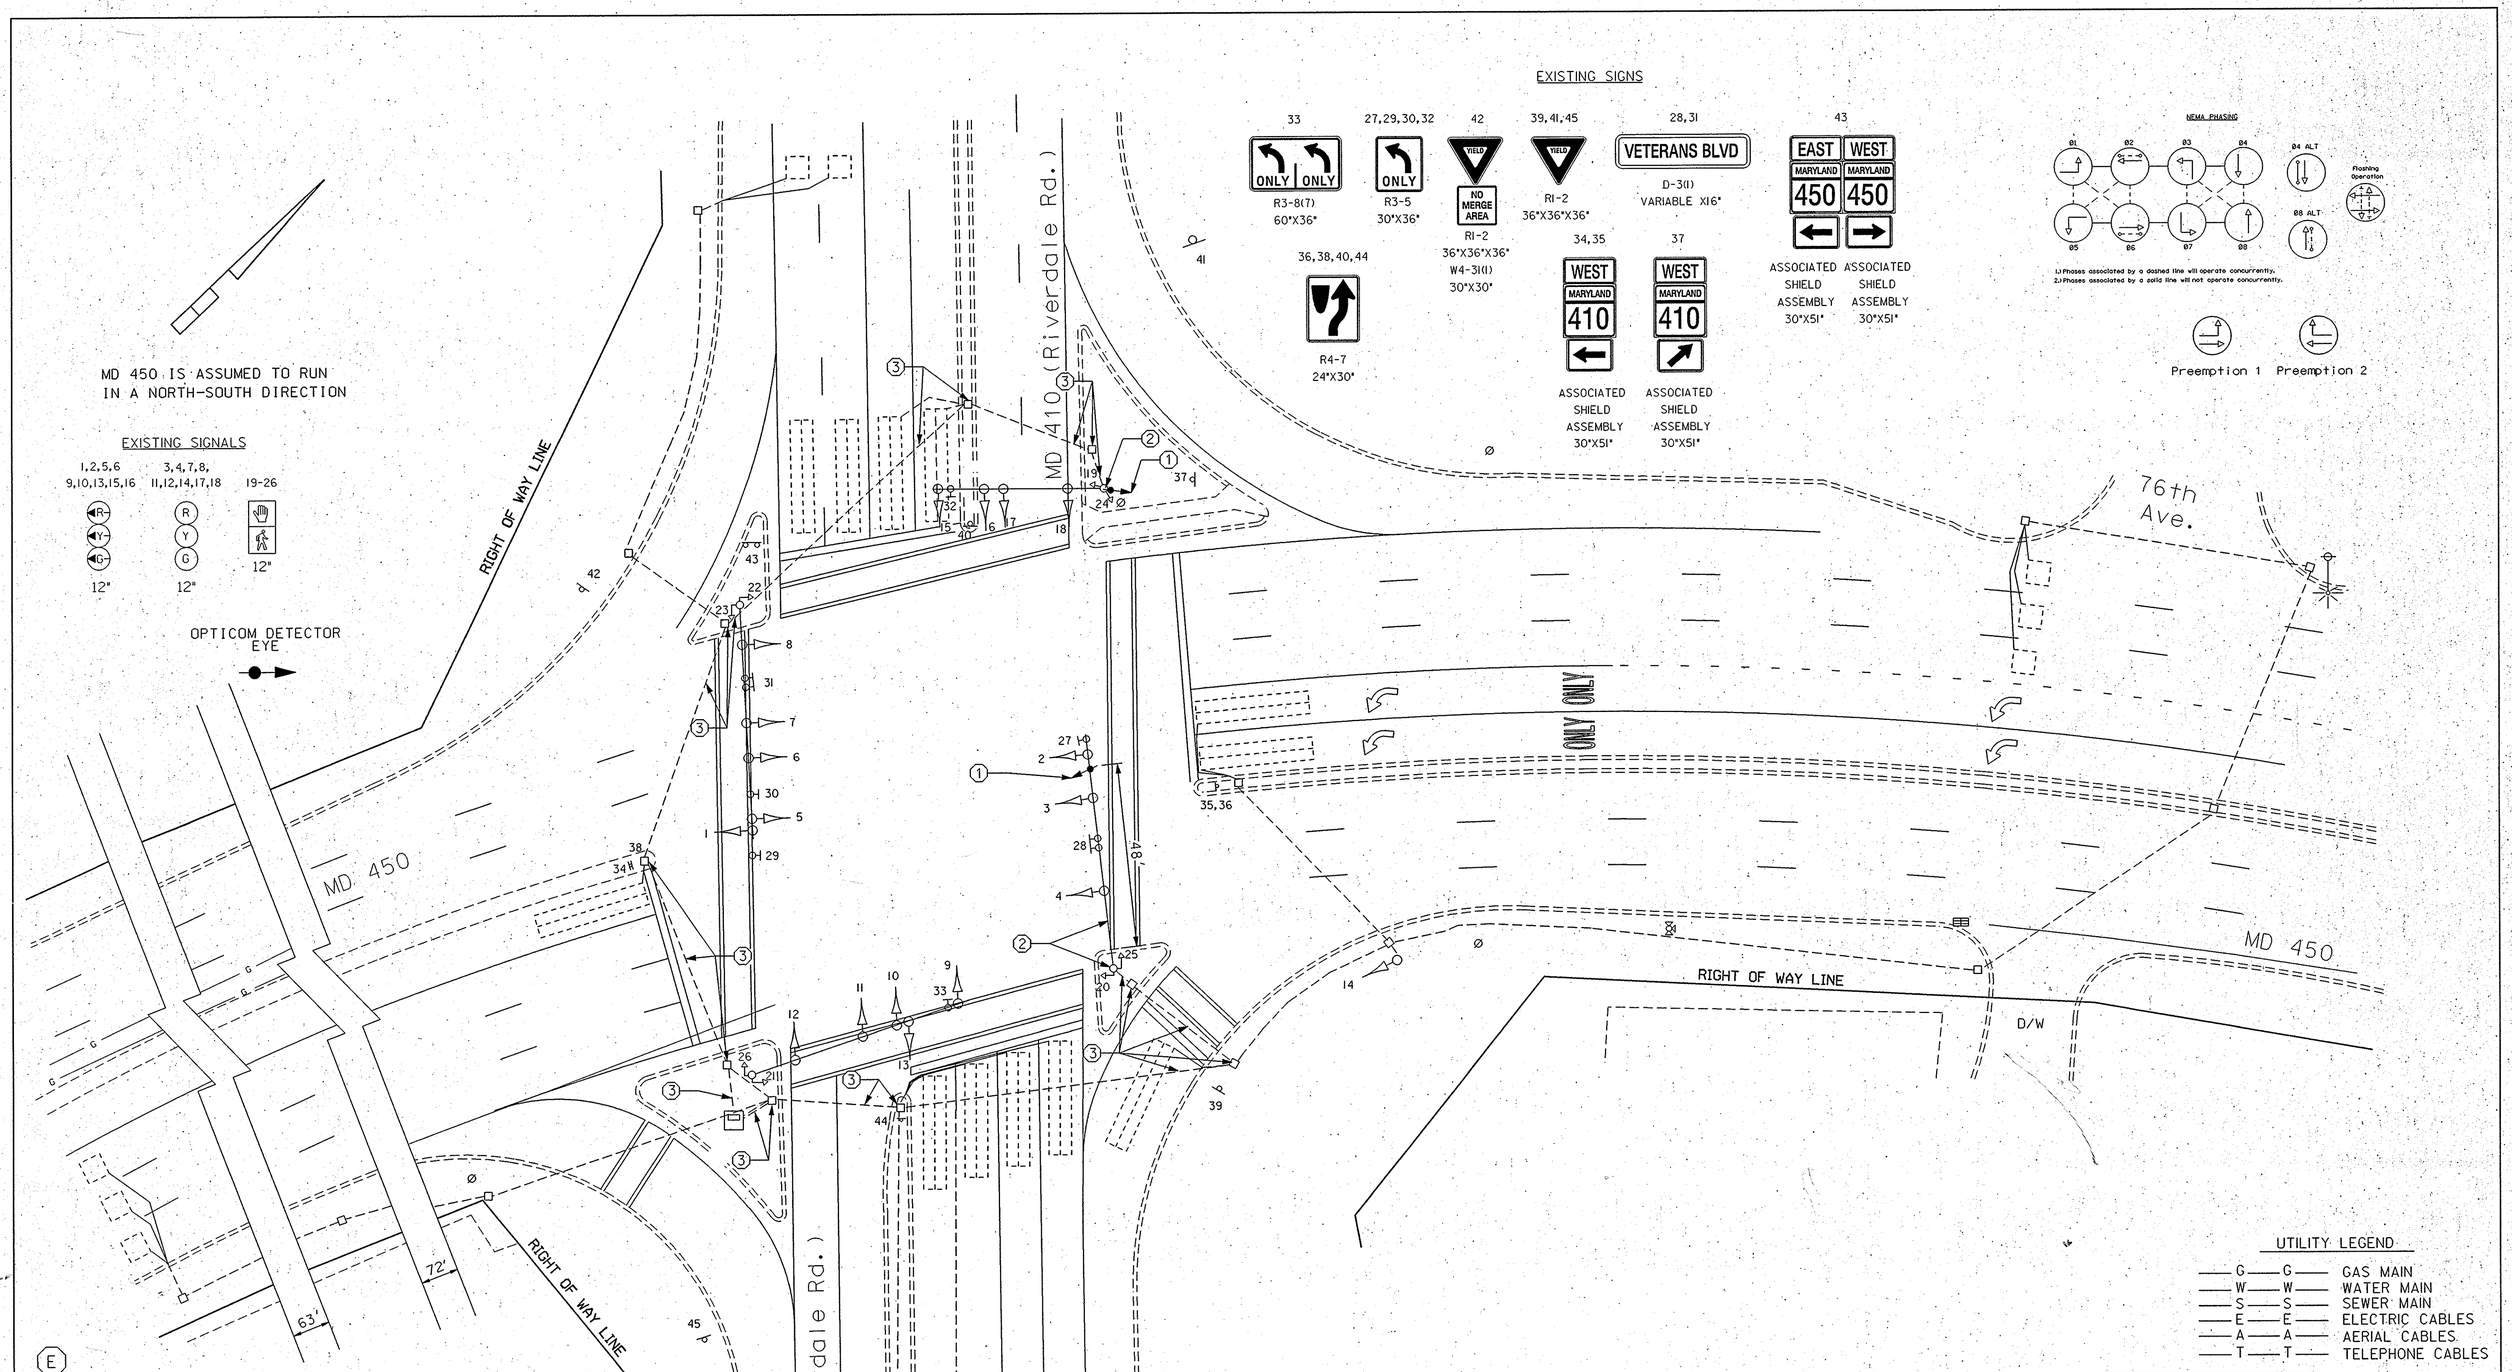

UTILITY LEGEND

—G—G—	GAS MAIN
—W—W—	WATER MAIN
—S—S—	SEWER MAIN
—E—E—	ELECTRIC CABLES
—A—A—	AERIAL CABLES
—T—T—	TELEPHONE CABLES

(E)

B. EQUIPMENT TO BE SUPPLIED AND/OR INSTALLED BY THE CONTRACTOR

ITEM NO.	QUANTITY	DESCRIPTION
8012	2 EACH	F&I 3M OPTICOM #721 DETECTOR EYE
8013	1 EACH	F&I 3M OPTICOM #760 CARD RACK
8014	1 EACH	F&I 3M OPTICOM #762 DISCRIMINATOR MODULE
8037	600 L.F.	F&I 4 - CONDUCTOR OPTICOM DETECTOR CABLE

CONSTRUCTION DETAILS

1. INSTALL OPTICOM DETECTOR EYE ON EXISTING MAST ARM.
2. USE EXISTING MAST ARM AND STEEL POLE
3. USE EXISTING HANDHOLE AND CONDUIT.

CENTURY ENGINEERING, INC.
CONSULTING ENGINEERS - PLANNERS
32 WEST ROAD
TOWSON, MARYLAND 21204

REVISIONS	APPROVALS
	ORIGINAL
	ASST. TRAFFIC ENGINEERING DESIGN DIVISION
	ON
	ASST. DISTRICT ENGINEER, TRAFFIC
	FILE
	CHIEF, TRAFFIC ENGINEERING DESIGN DIVISION
	DIRECTOR, TRAFFIC & SAFETY

© 2/00
INSTALL OPTICON DETECTOR EYE
EB AND WB MD 450
CE1 [signature] [signature] [signature]
D 5/94
ADDED LOOP DETECTORS FOR DBL LT

MARYLAND DOT - STATE HIGHWAY ADMINISTRATION
Office of Traffic & Safety
TRAFFIC ENGINEERING DESIGN DIVISION

MD 450 AT MD 410

RE-DRAWN BY:	SPP	F.A.P. NO.	AC-STPG-000S(683)E	TS NO. 2279 (E)	SHEET NO.
CHECKED BY:	TMH	S.H.A. NO.	XX1005185	T.I.M.S. NO. D991	1 OF 24
SCALE:	1"= 20'	COUNTY:	PRINCE GEORGE'S		
DATE:	2/21/00	LOG MILE:	~~16041~~006.52		

16041006.52