K&E BALTIMORE 17 0153 PHOENIX 10-75 MC.4156+

F.H.W.A. REGION NO.	STATE	FED. AID PROJ. NO.	SHEET NO.	TOTAL SHEETS
3	MD.		2	5

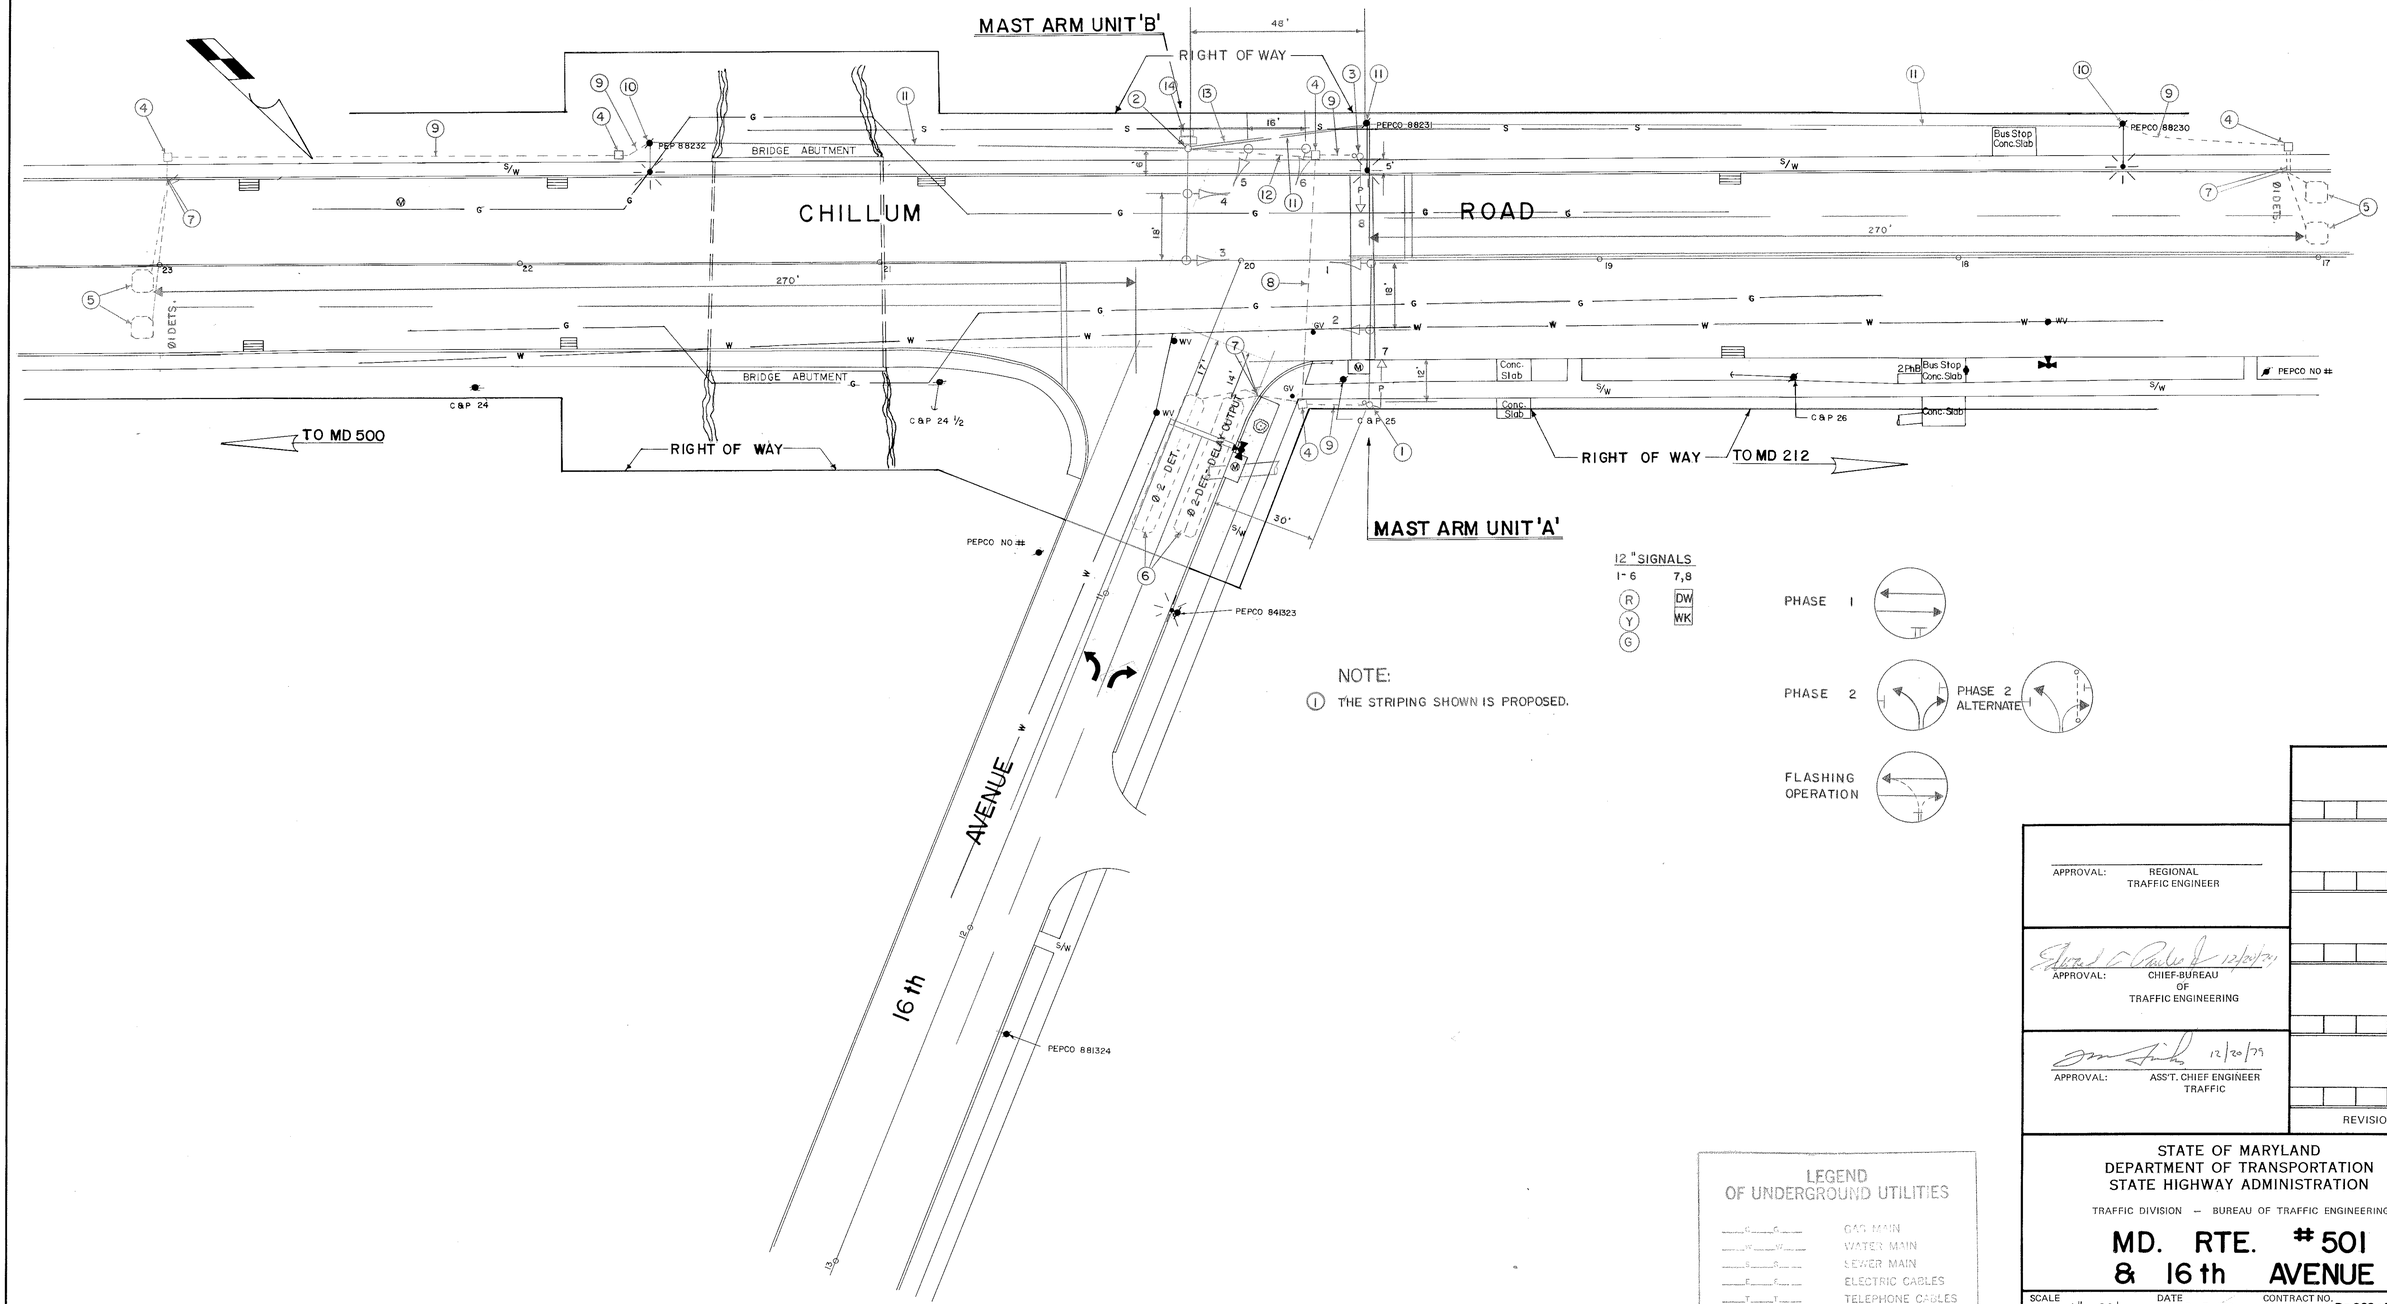

NOTE:

(1) THE STRIPING SHOWN IS PROPOSED.

LEGEND OF UNDERGROUND UTILITIES

—G—G—	GAS MAIN
—W—W—	WATER MAIN
—S—S—	SEWER MAIN
—E—E—	ELECTRIC CABLES
—T—T—	TELEPHONE CABLES
—A—A—	AERIAL CABLES

M.S.H.A. SURVEY BOOK No. 20181

APPROVAL: REGIONAL TRAFFIC ENGINEER

APPROVAL: CHIEF-BUREAU OF TRAFFIC ENGINEERING 12/20/79

APPROVAL: ASS'T. CHIEF ENGINEER TRAFFIC 12/20/79

REVISIONS

STATE OF MARYLAND
DEPARTMENT OF TRANSPORTATION
STATE HIGHWAY ADMINISTRATION

TRAFFIC DIVISION — BUREAU OF TRAFFIC ENGINEERING

MD. RTE. # 501 & 16 th AVENUE

SCALE 1" = 20' DATE 8-3-79 CONTRACT NO. P-960-509-385

DRAWN BY: CZ COUNTY: PRINCE GEORGE'S

DESIGNED BY: STEVE RENZI SIGNAL NO.: 16452

CHECKED BY:

DRAWING NO. TS-1735