K&E BALTIMORE 17 0153 PHOENIX 54090

FED. ROAD DIV. NO.	STATE	FED. AID PROJ. NO.	SHEET NO.	TOTAL SHEETS
3	MD.	U-134-1(1)		

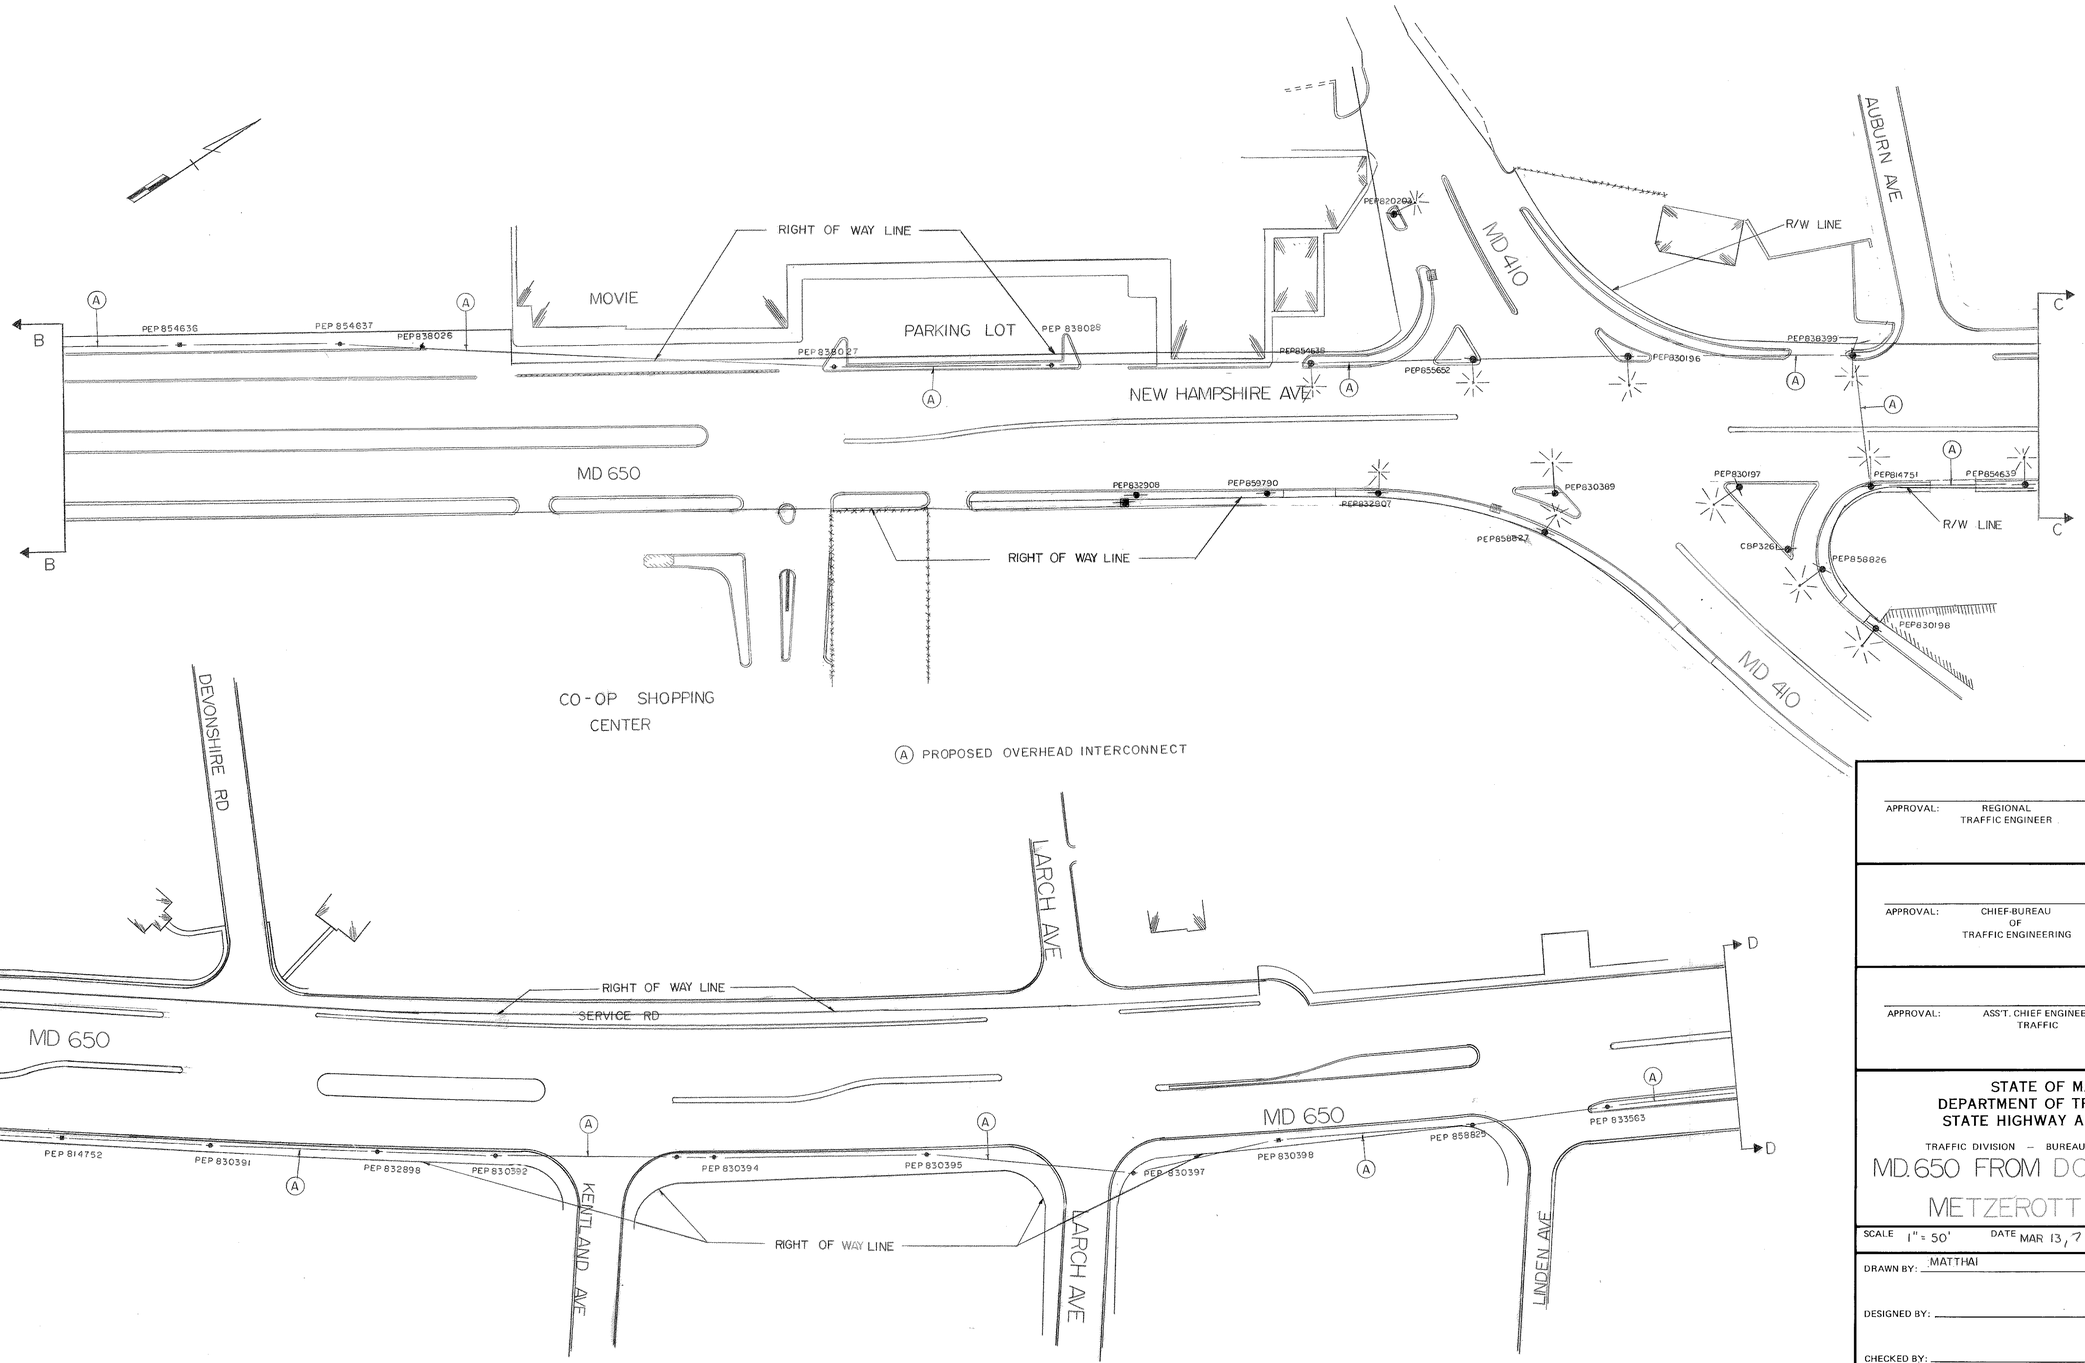

APPROVAL: REGIONAL TRAFFIC ENGINEER

APPROVAL: CHIEF-BUREAU OF TRAFFIC ENGINEERING

APPROVAL: ASS'T. CHIEF ENGINEER TRAFFIC

REVISIONS

STATE OF MARYLAND
DEPARTMENT OF TRANSPORTATION
STATE HIGHWAY ADMINISTRATION

TRAFFIC DIVISION -- BUREAU OF TRAFFIC ENGINEERING

MD. 650 FROM DC LINE TO METZEROTT RD

SCALE 1" = 50' DATE MAR 13, 77 CONTRACT NO. P-343-001-385 F.A.P. NO. U-134-1(1)

DRAWN BY: MATTHAI COUNTY: PRINCE GEORGES

DESIGNED BY: SIGNAL NO.:

CHECKED BY:

DRAWING NO. TS-899XI