F.H.WA. REGION NO.	STATE	FED. AID PROJ. NO.	SHEET NO.	TOTAL SHEETS
3	MD.	U-134-1(1)		

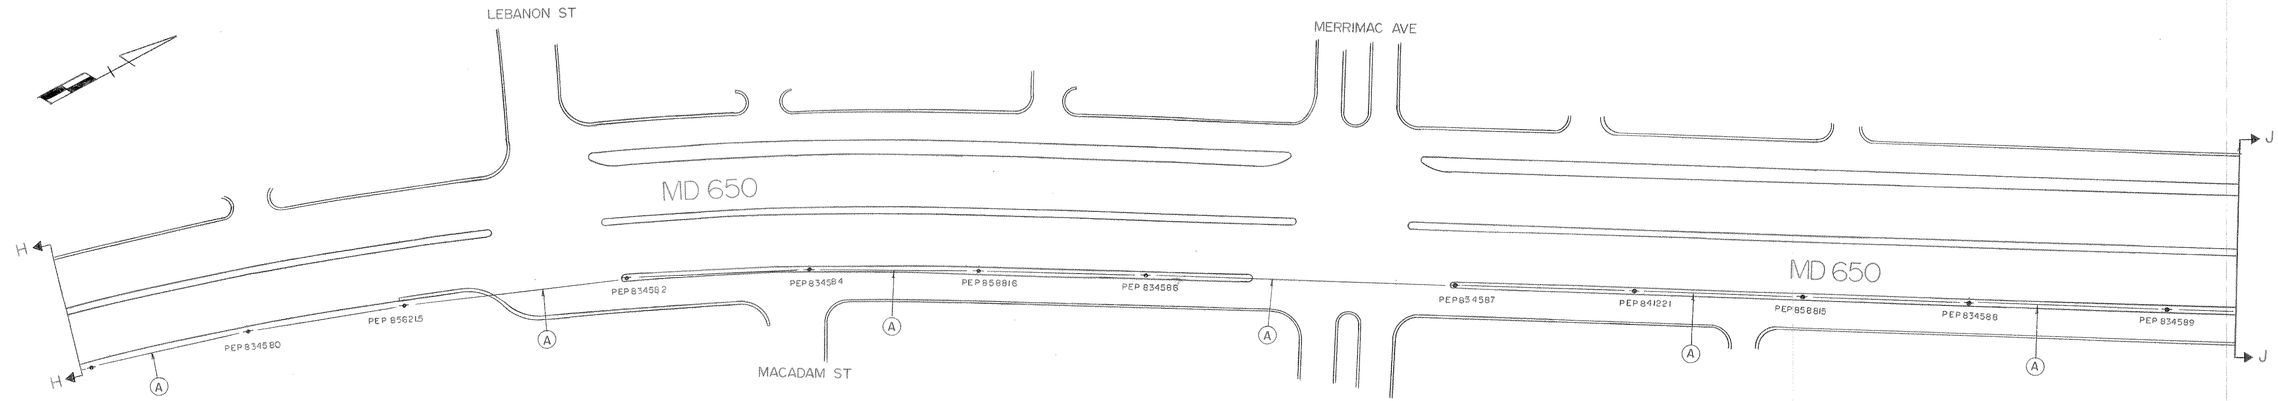

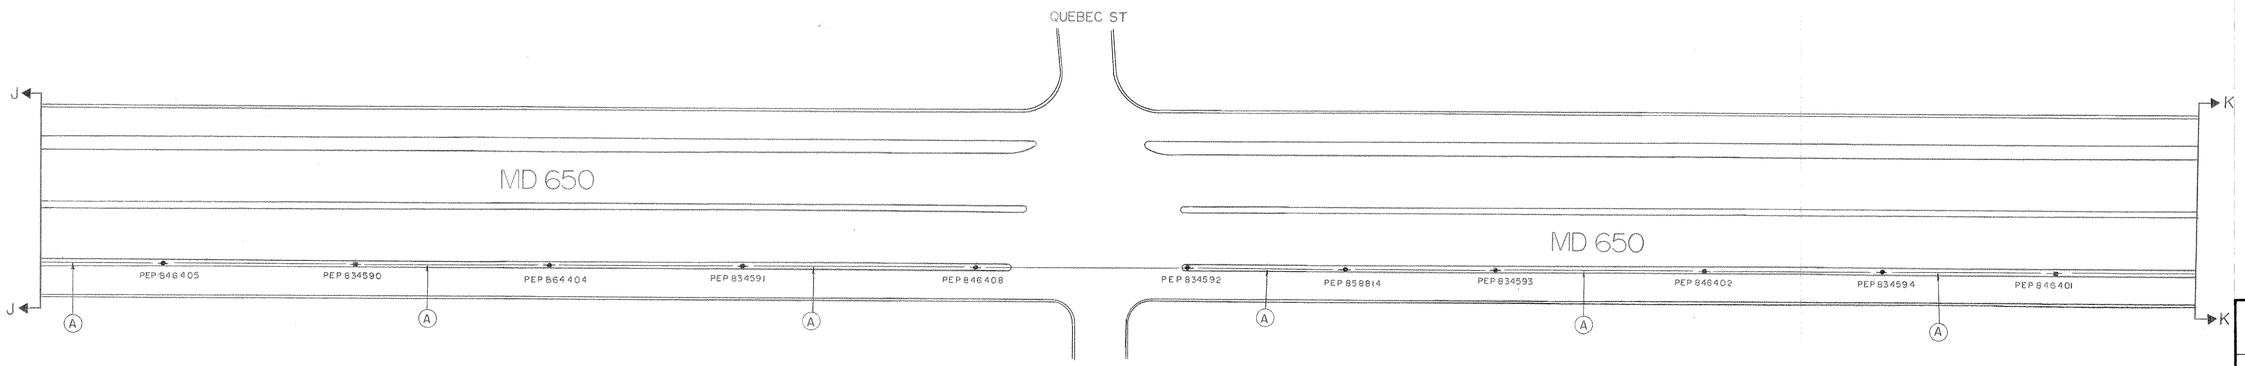

(A) PROPOSED OVERHEAD INTERCONNECT

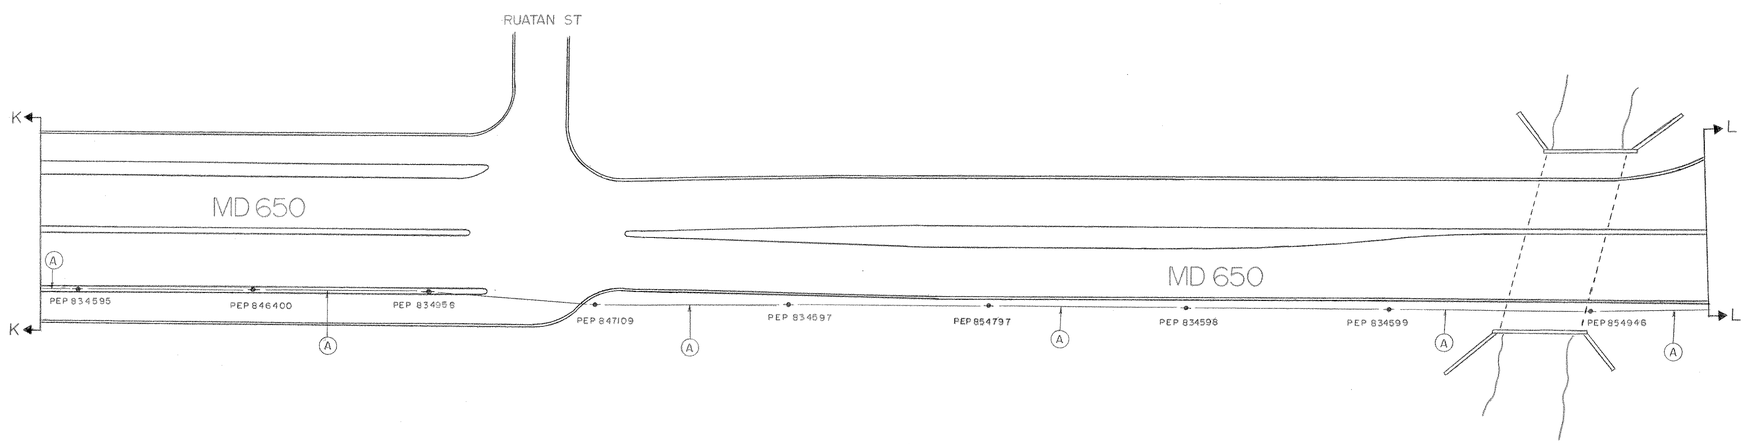

APPROVAL: REGIONAL TRAFFIC ENGINEER

APPROVAL: CHIEF-BUREAU OF TRAFFIC ENGINEERING

APPROVAL: ASS'T. CHIEF ENGINEER TRAFFIC

REVISIONS

STATE OF MARYLAND
DEPARTMENT OF TRANSPORTATION
STATE HIGHWAY ADMINISTRATION

TRAFFIC DIVISION – BUREAU OF TRAFFIC ENGINEERING

MD 650 FROM D C LINE TO METZEROTT RD

SCALE 1" = 50' DATE 6-29-73 CONTRACT NO. P-343-001-385
F.A.P. NO. U-134-1(1)

DRAWN BY: H KILIAN COUNTY: PRINCE GEORGE'S

DESIGNED BY: SIGNAL NO.:

CHECKED BY:

DRAWING NO. TS-899X3

BRUNING 44511 19927