FHWA REGION NO	STATE	FED. AID PROJ. NO	SHEET NO.	TOTAL SHEETS
3	MD.			

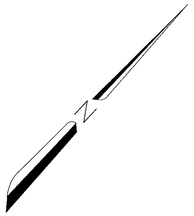

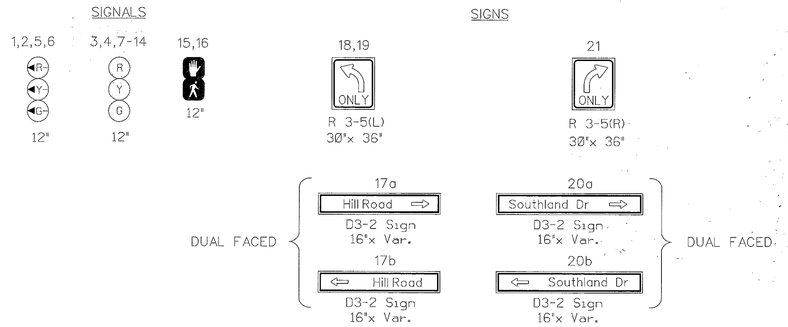

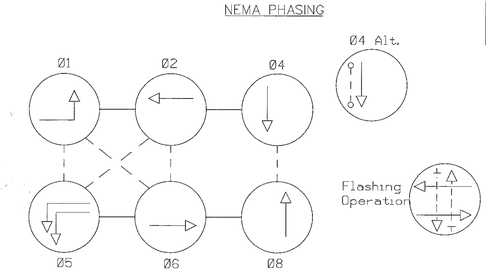

1.) Phases associated by a dashed line will operate concurrently.
2.) Phases associated by a solid line will not operate concurrently.

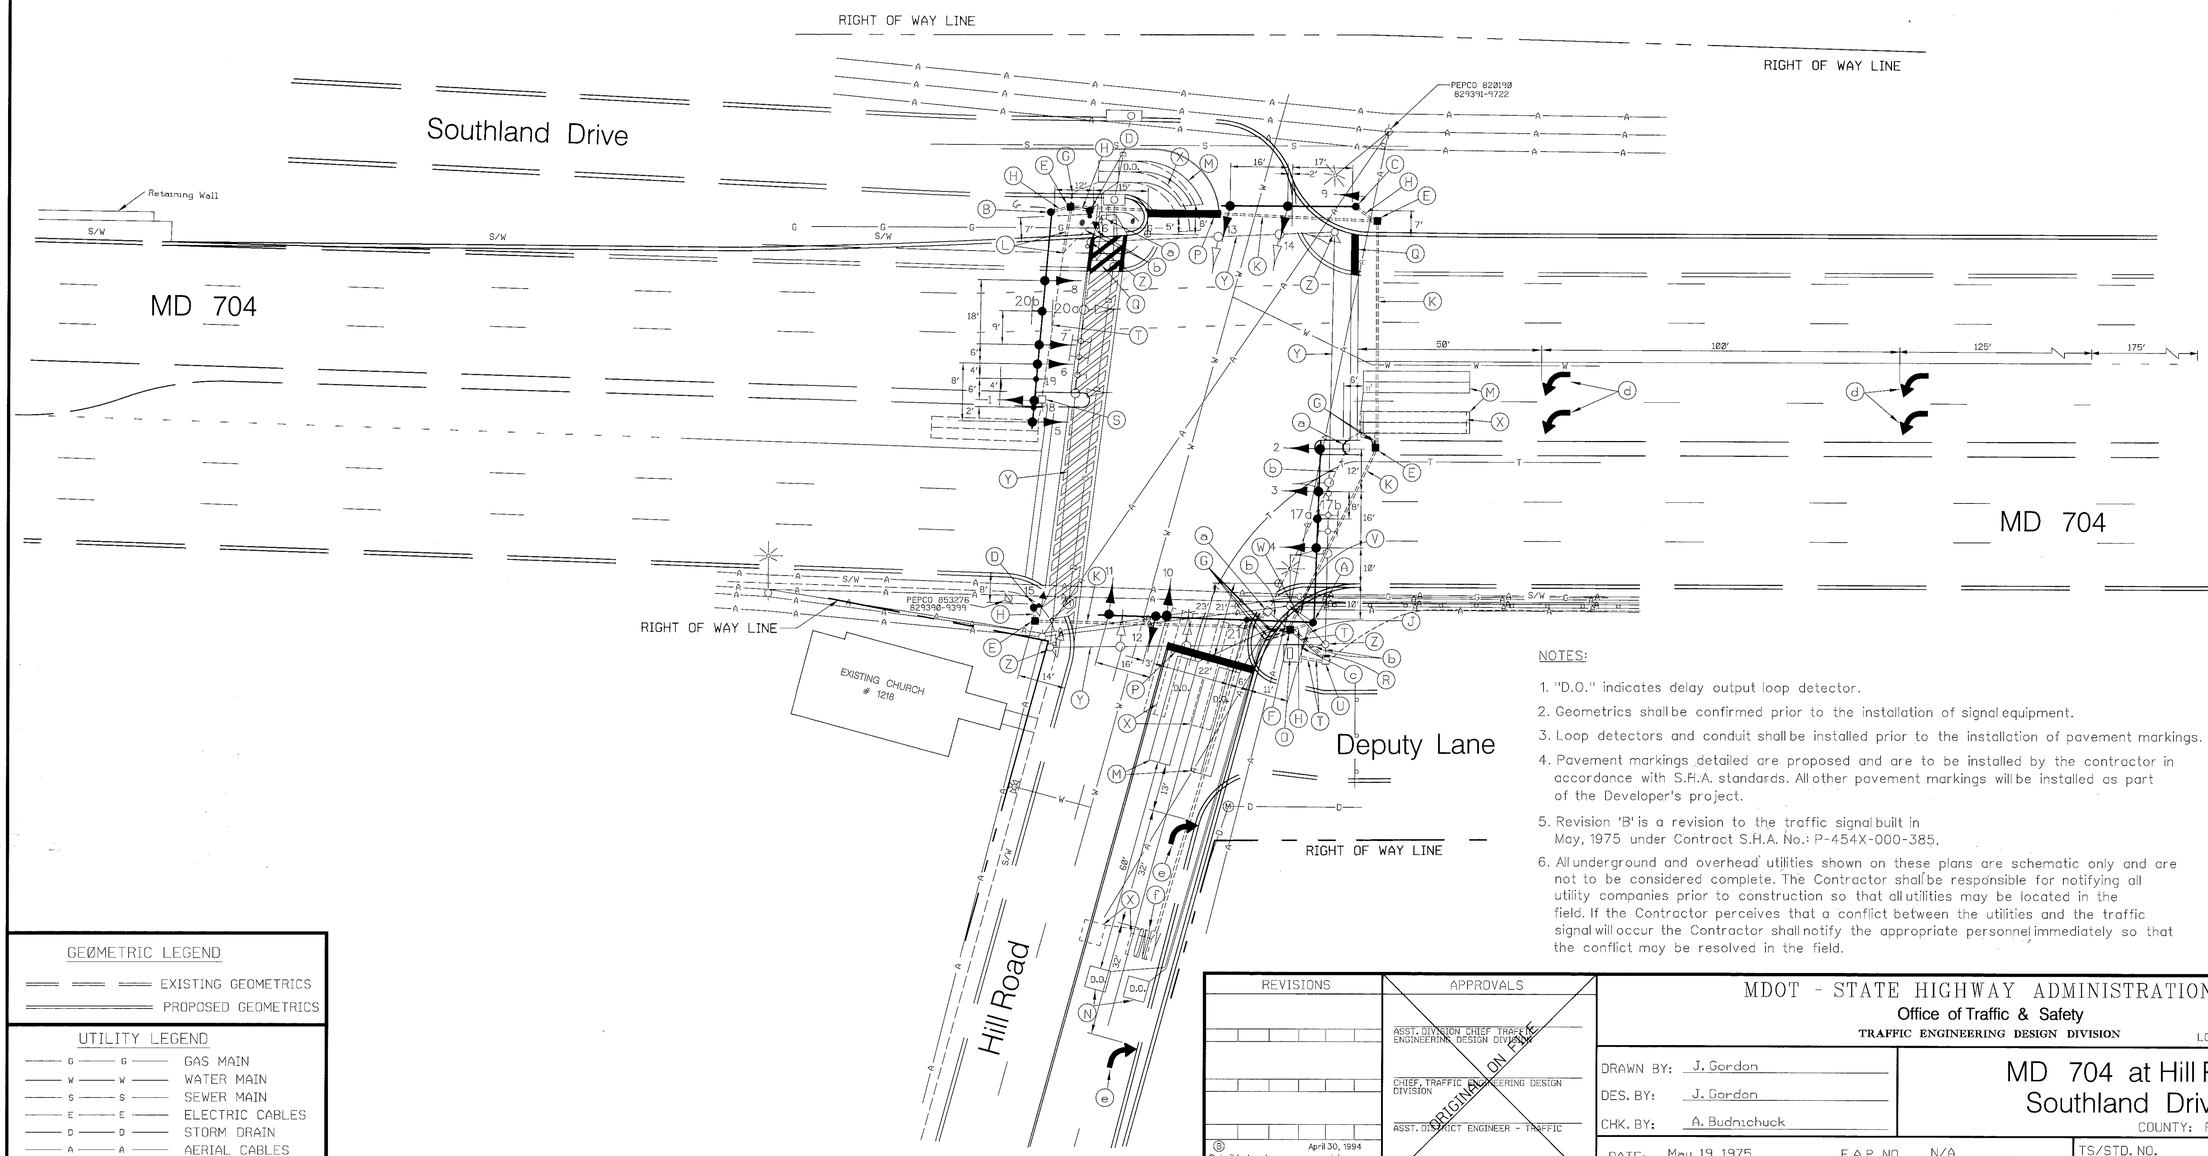

NOTES:

1. "D.O." indicates delay output loop detector.
2. Geometrics shall be confirmed prior to the installation of signal equipment.
3. Loop detectors and conduit shall be installed prior to the installation of pavement markings.
4. Pavement markings detailed are proposed and are to be installed by the contractor in accordance with S.H.A. standards. All other pavement markings will be installed as part of the Developer's project.
5. Revision 'B' is a revision to the traffic signal built in May, 1975 under Contract S.H.A. No.: P-454X-000-385.
6. All underground and overhead utilities shown on these plans are schematic only and are not to be considered complete. The Contractor shall be responsible for notifying all utility companies prior to construction so that all utilities may be located in the field. If the Contractor perceives that a conflict between the utilities and the traffic signal will occur the Contractor shall notify the appropriate personnel immediately so that the conflict may be resolved in the field.

Revision 'B'

The Traffic Group
The Traffic Group, Inc.
Suite 600
40 W. Chesapeake Avenue
Towson, Maryland 21204
410-583-8405
1-800-583-8411
Fax 410-321-8458
Job No. 930230

GEOMETRIC LEGEND

EXISTING GEOMETRICS
PROPOSED GEOMETRICS

UTILITY LEGEND

G	GAS MAIN
W	WATER MAIN
S	SEWER MAIN
E	ELECTRIC CABLES
D	STORM DRAIN
A	AERIAL CABLES
T	TELEPHONE CABLES

REVISIONS	APPROVALS
	ASST. DIVISION CHIEF TRAFFIC ENGINEERING DESIGN DIVISION
	CHIEF, TRAFFIC ENGINEERING DESIGN DIVISION
	ASST. DISTRICT ENGINEER - TRAFFIC
	DIRECTOR, OFFICE OF TRAFFIC & SAFETY

ORIGINAL ON FILE

(B) April 30, 1994
Rebuild due to new geometrics.
S.H.A. No.: BW 756 802 312
Jld 2/25/94 BRK 7/4/94

MDOT - STATE HIGHWAY ADMINISTRATION
Office of Traffic & Safety
TRAFFIC ENGINEERING DESIGN DIVISION

LOG MILE # 16070401.29

DRAWN BY: J. Gordon
DES. BY: J. Gordon
CHK. BY: A. Budnichuck

MD 704 at Hill Rd / Southland Drive

COUNTY: PRINCE GEORGE'S

DATE: May 19, 1975
SCALE: 1" = 20'
F.A.P. NO. N/A
S.H.A. NO. P-454X-000-385
TS/STD. NO. 908 B
SHEET NO. ____ OF ____