F H W A REGION NO.	STATE	FED. AID PROJ. NO.	SHEET NO.	TOTAL SHEETS
3	MD	CMG-5025(8)E	2	15

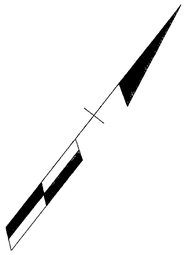

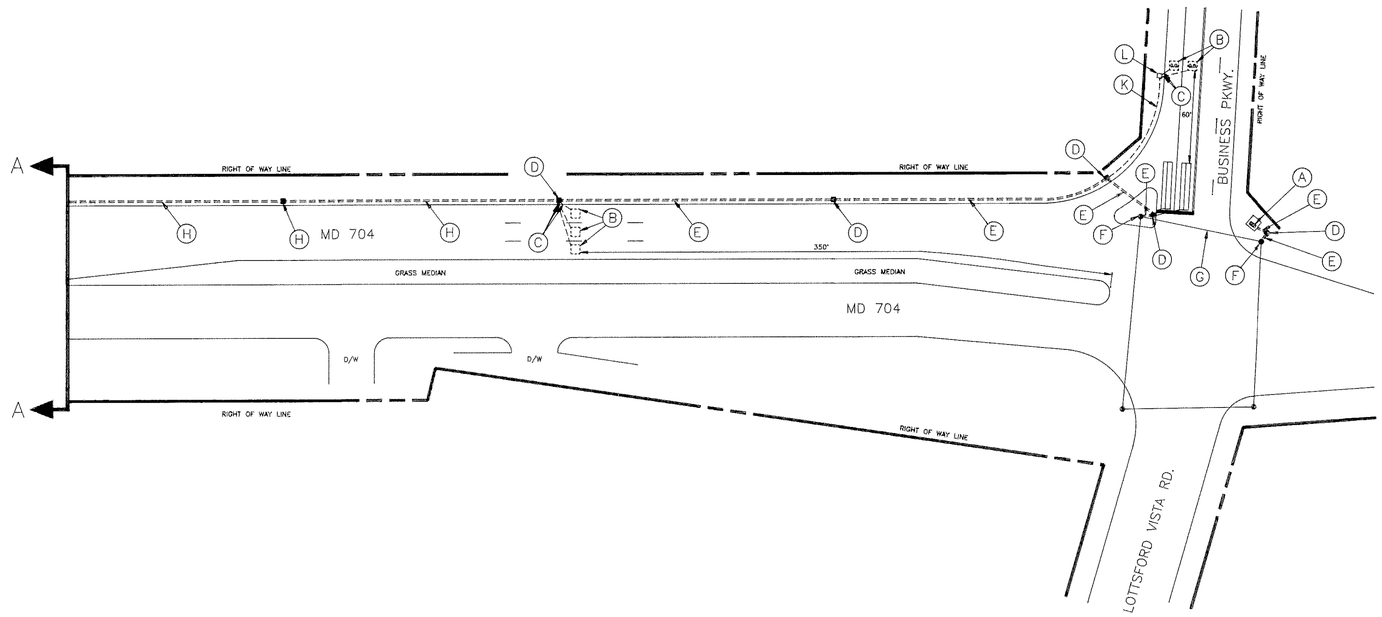

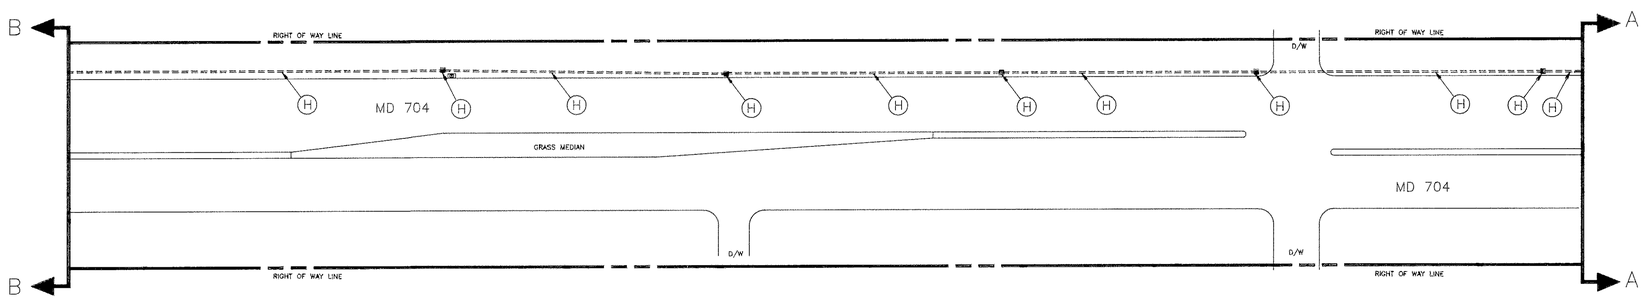

INTERCONNECT PLAN

LEGEND OF UNDERGROUND AND OVERHEAD UTILITIES

AERIAL CABLE	A	A	A
ELECTRIC	E	E	E
TELEPHONE	T	T	T
GAS	G	G	G
SEWER	S	S	S
WATER	W	W	W
CABLE TV	TV	TV	TV

STREET TRAFFIC STUDIES, LTD.
Gateway International
1302 Concourse Drive, Suite 104
Linthicum, Maryland 21090
(410) 859-3553
2215X0

REVISIONS

APPROVALS

CHIEF, SIGNAL DESIGN SECTION

ASST. DISTRICT ENGINEER, TRAFFIC

CHIEF, TRAFFIC ENGINEERING DESIGN DIVISION

DIRECTOR, OFFICE OF TRAFFIC AND SAFETY

MDOT – STATE HIGHWAY ADMINISTRATION
Office of Traffic and Safety
TRAFFIC ENGINEERING DESIGN DIVISION

DRAWN BY: S R BARANOWSKI (FOR STS)
DES. BY: R R ZACHERL (FOR STS)
CHK. BY: 4/15/93

MD 704: LOTTSFORD VISTA RD. SOUTH TO HILL RD.
COUNTY PRINCE GEORGE'S

DATE: 2-26-93
SCALE: 1" = 50'
F.A.P. NO. CMG-5025(8)E
S.H.A. NO. P-126-501-385
TS/STD. NO. 3299
SHEET NO. 2 OF 15

1607040 1.30