F.H.W.A. REGION NO.	STATE	FED. AID PROJ. NO.	SHEET NO.	TOTAL SHEETS
3	MD.	T.Q.F. U251-1(7)	14	24

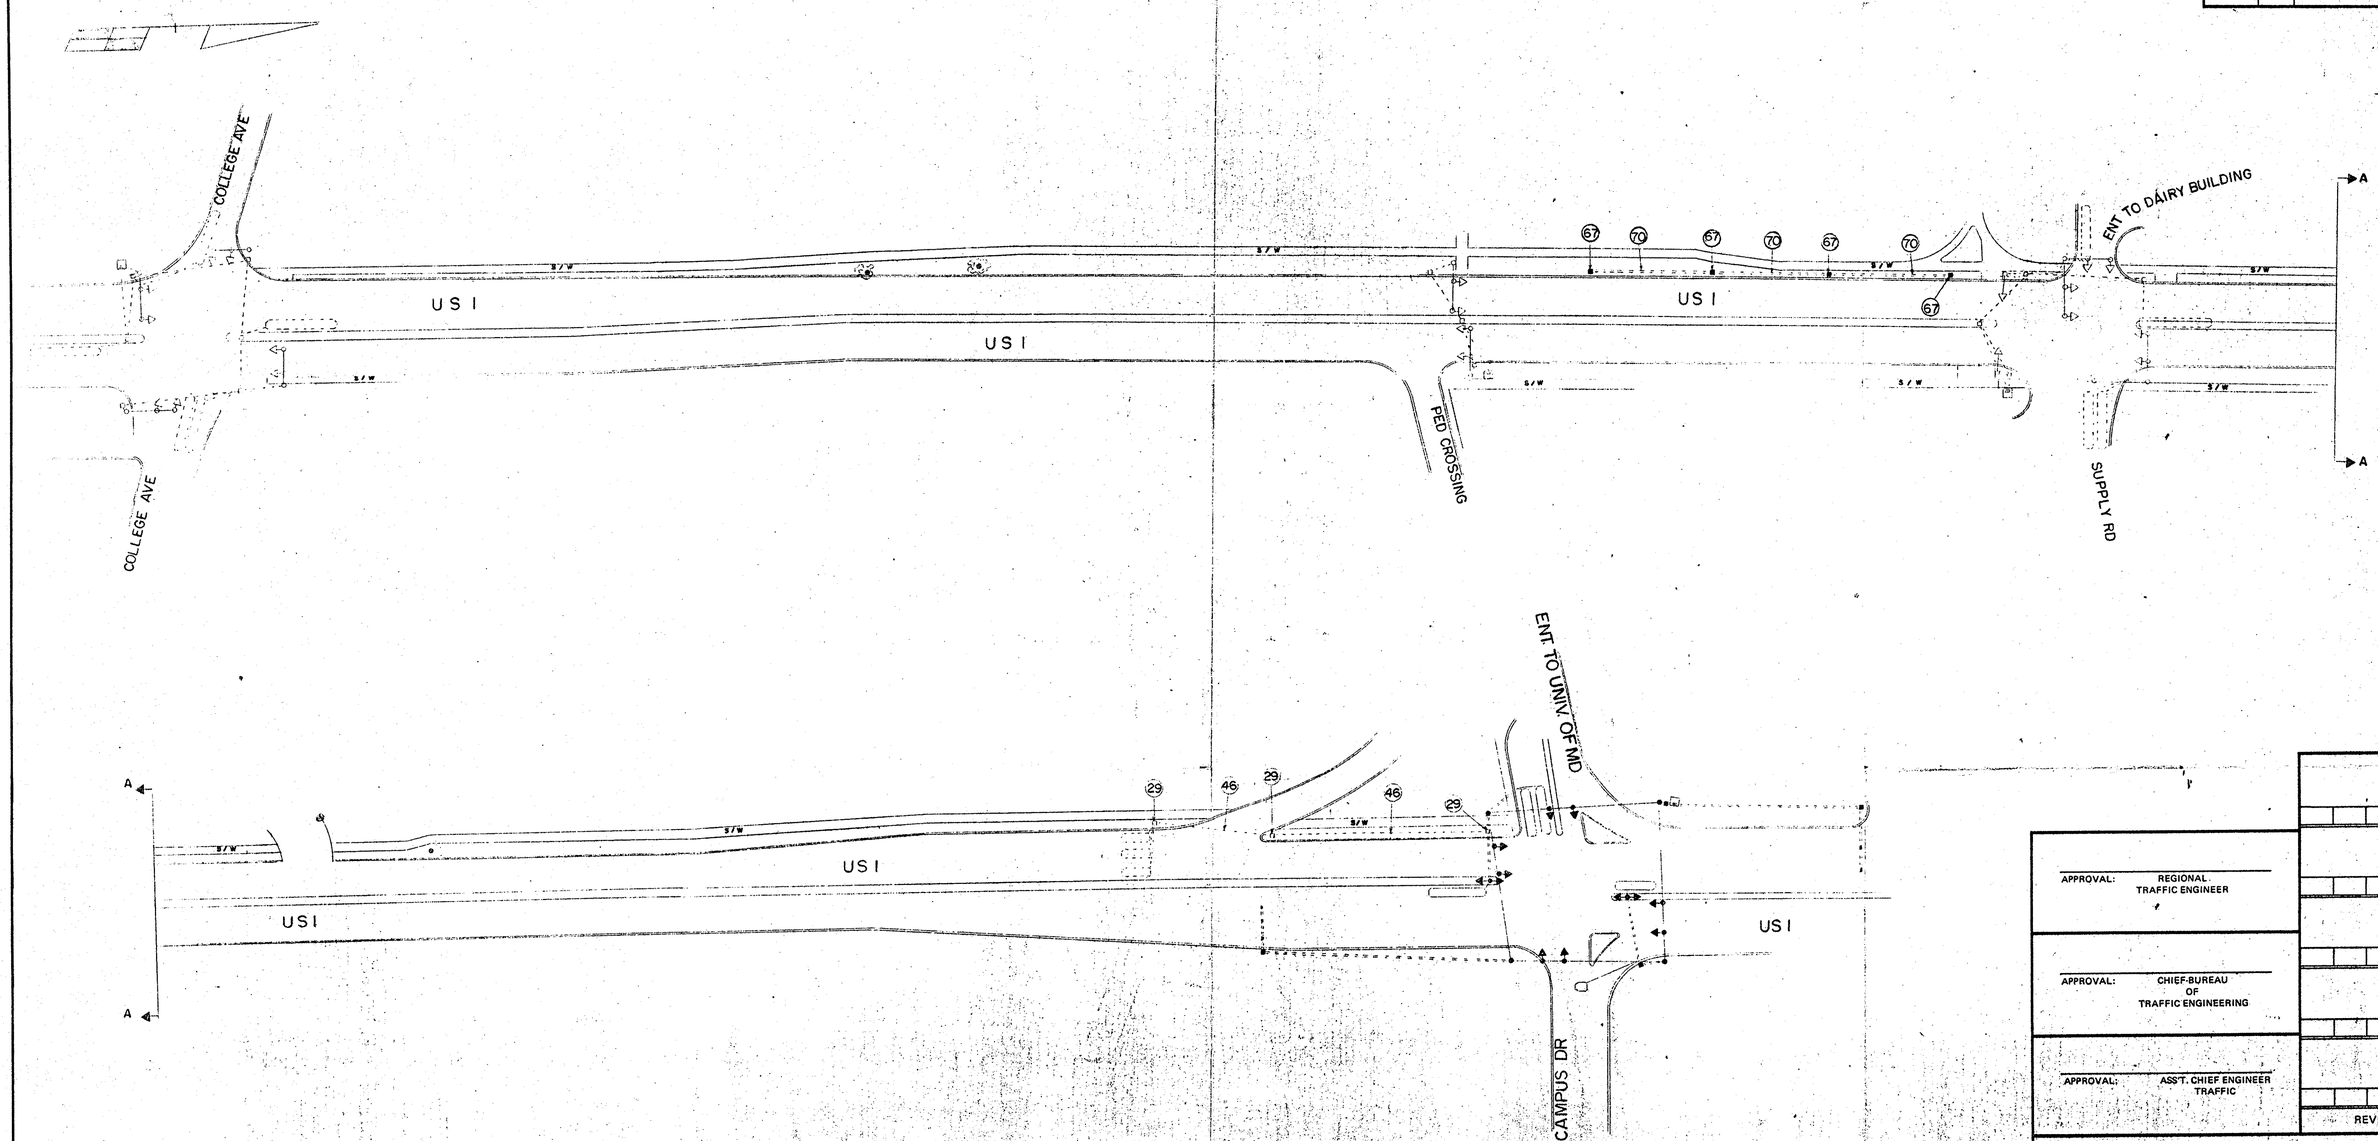

APPROVAL: REGIONAL TRAFFIC ENGINEER

APPROVAL: CHIEF-BUREAU OF TRAFFIC ENGINEERING

APPROVAL: ASS'T. CHIEF ENGINEER TRAFFIC

REVISIONS

STATE OF MARYLAND
DEPARTMENT OF TRANSPORTATION
STATE HIGHWAY ADMINISTRATION

TRAFFIC DIVISION - BUREAU OF TRAFFIC ENGINEERING

INTERCONNECT FOR US I BETWEEN COLLEGE AVE & CAMPUS DR

SHEET NO. 14 OF 24

SCALE 1"=50' DATE 3-3-75 CONTRACT NO. P-323-004-385 FAP NO. T.Q.F. U251-1(7)

DRAWN BY: RICHARDSON COUNTY: PRINCE GEORGES

DESIGNED BY: SIGNAL NO.:

CHECKED BY:

DRAWING NO. TS-1285

BRUNING 44-511 19927